



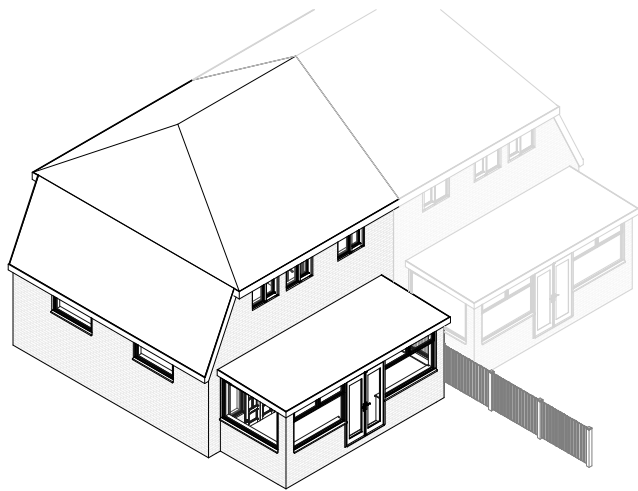

Existing 3D 4

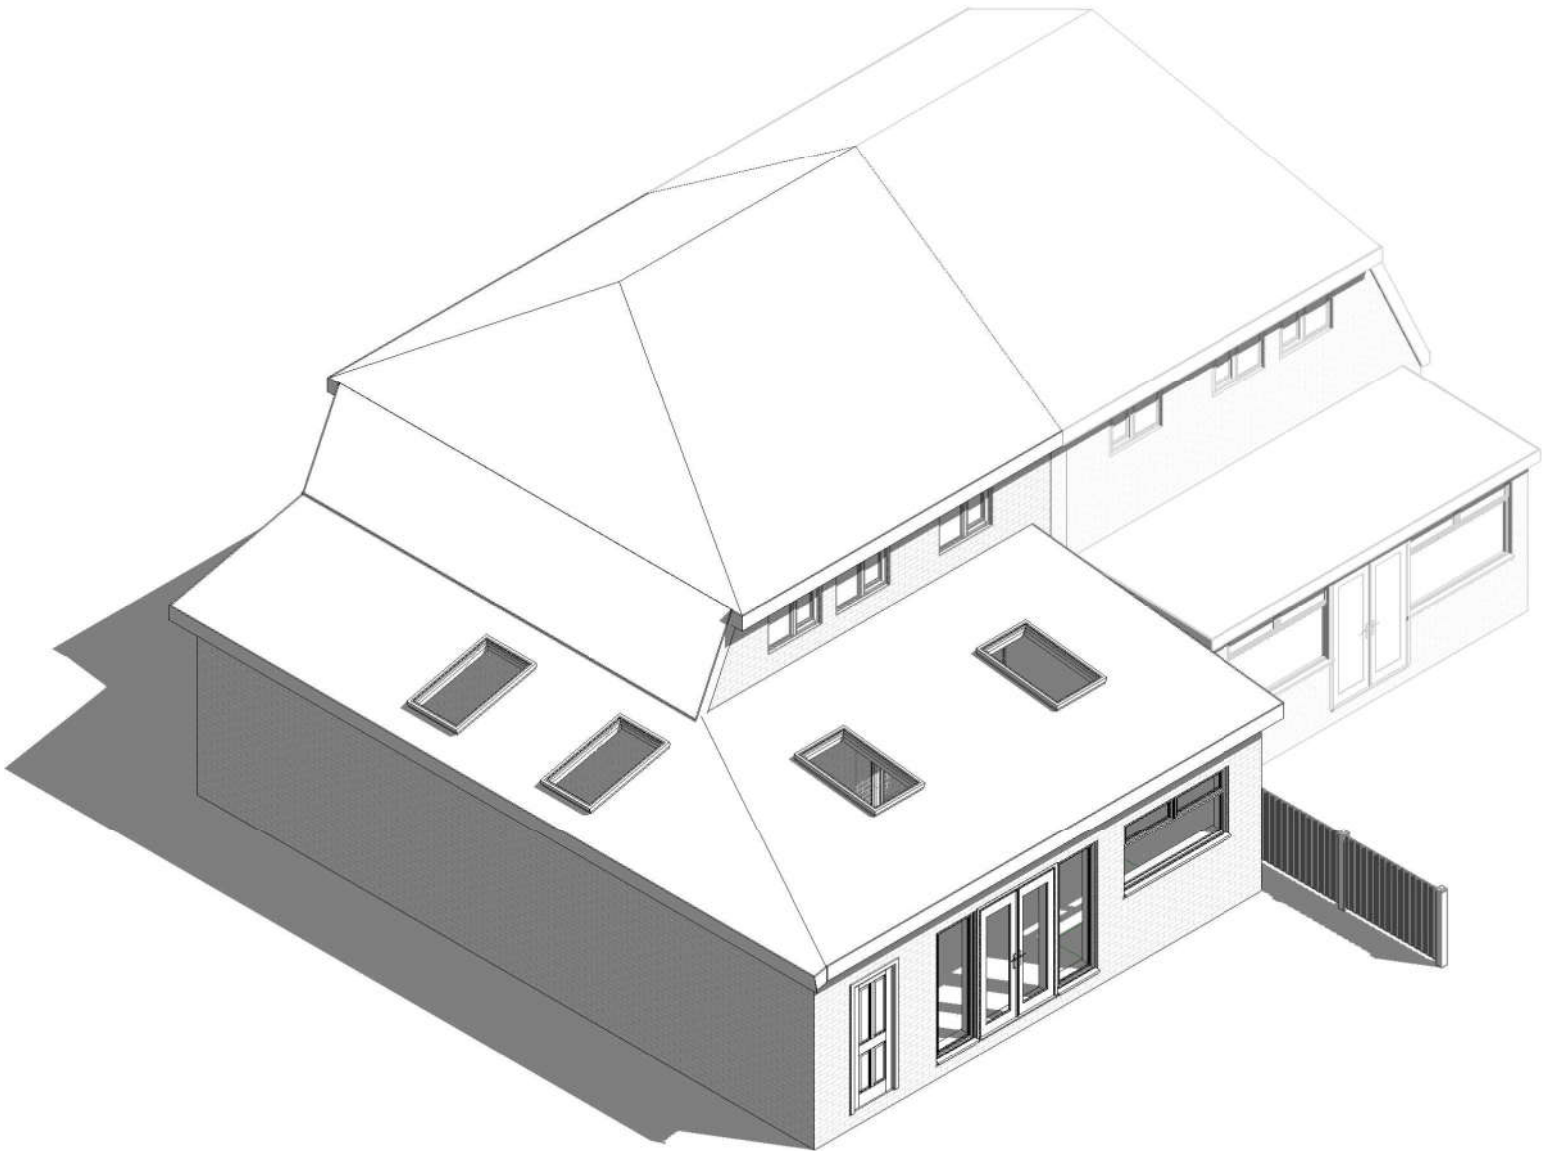

Proposed 3D 4

1:500								50
1:200								20
1:100								10
1:50								5