
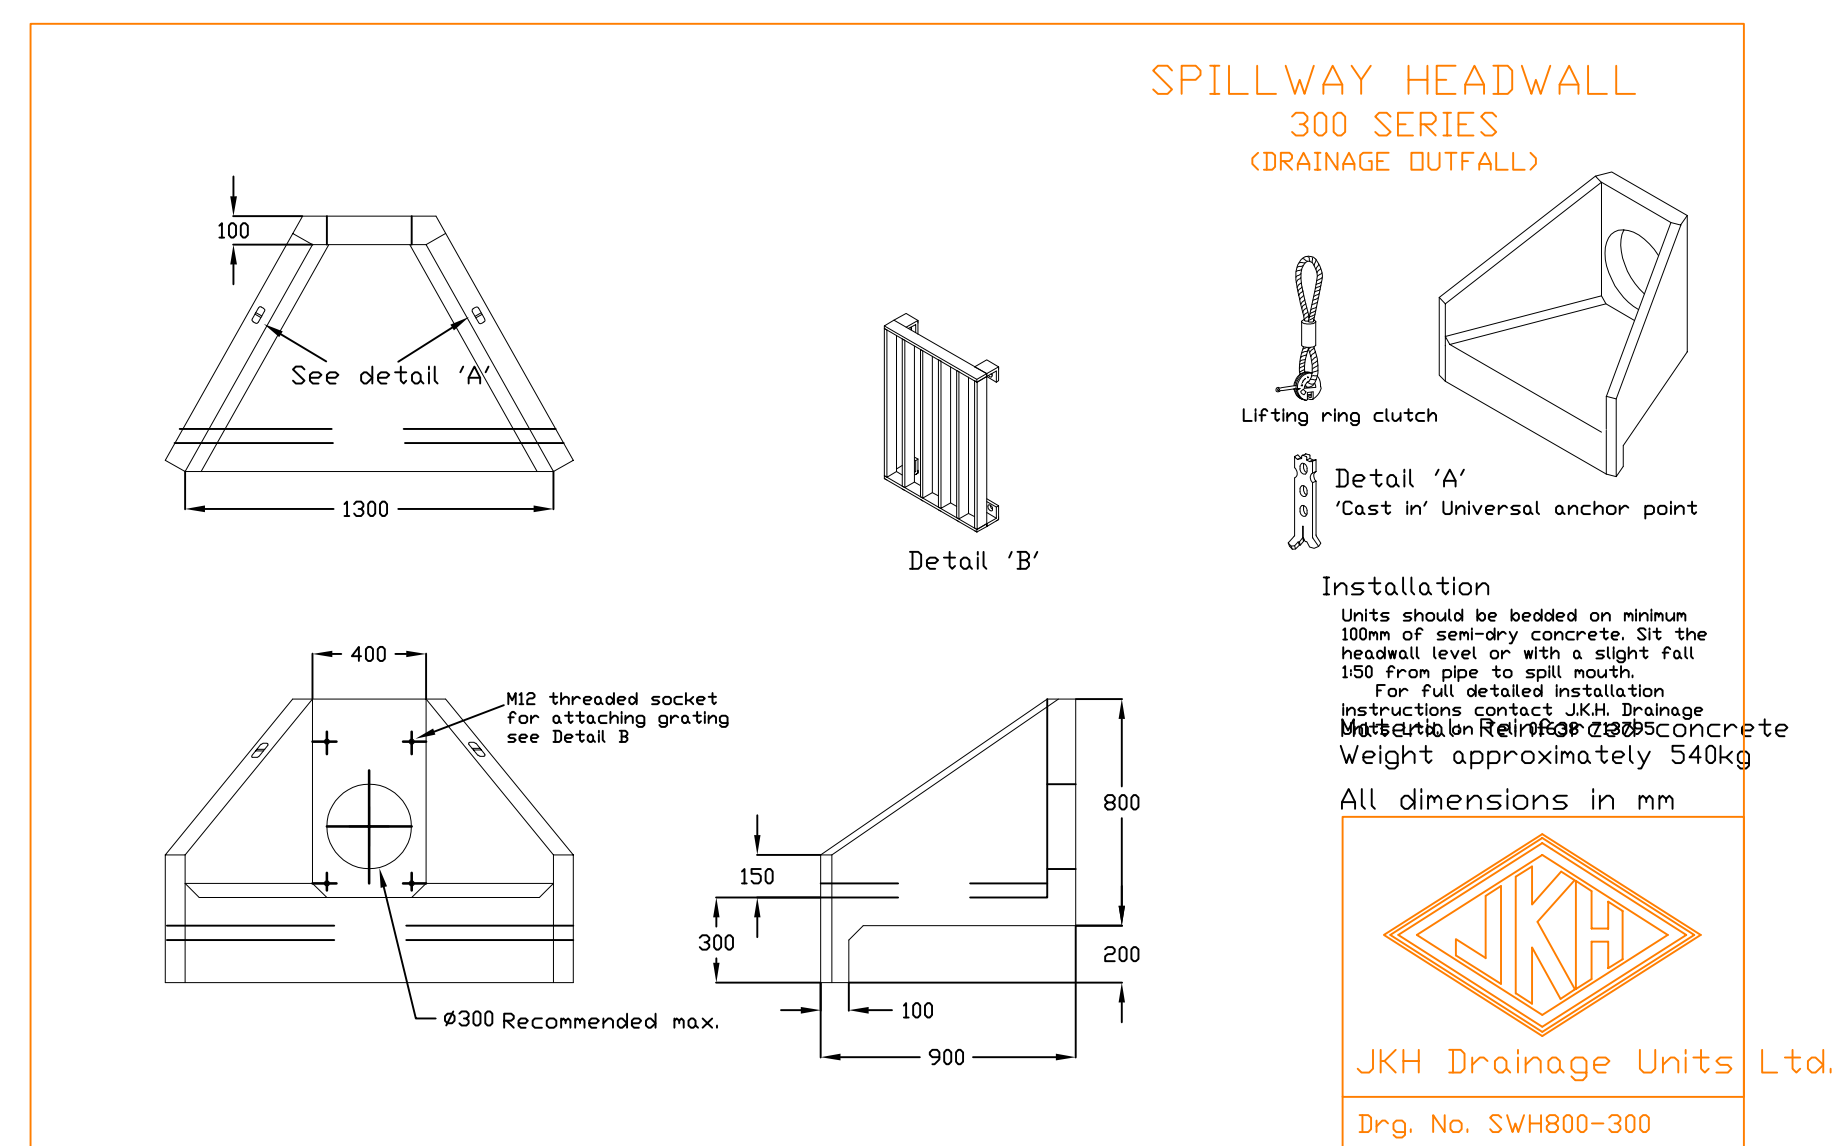
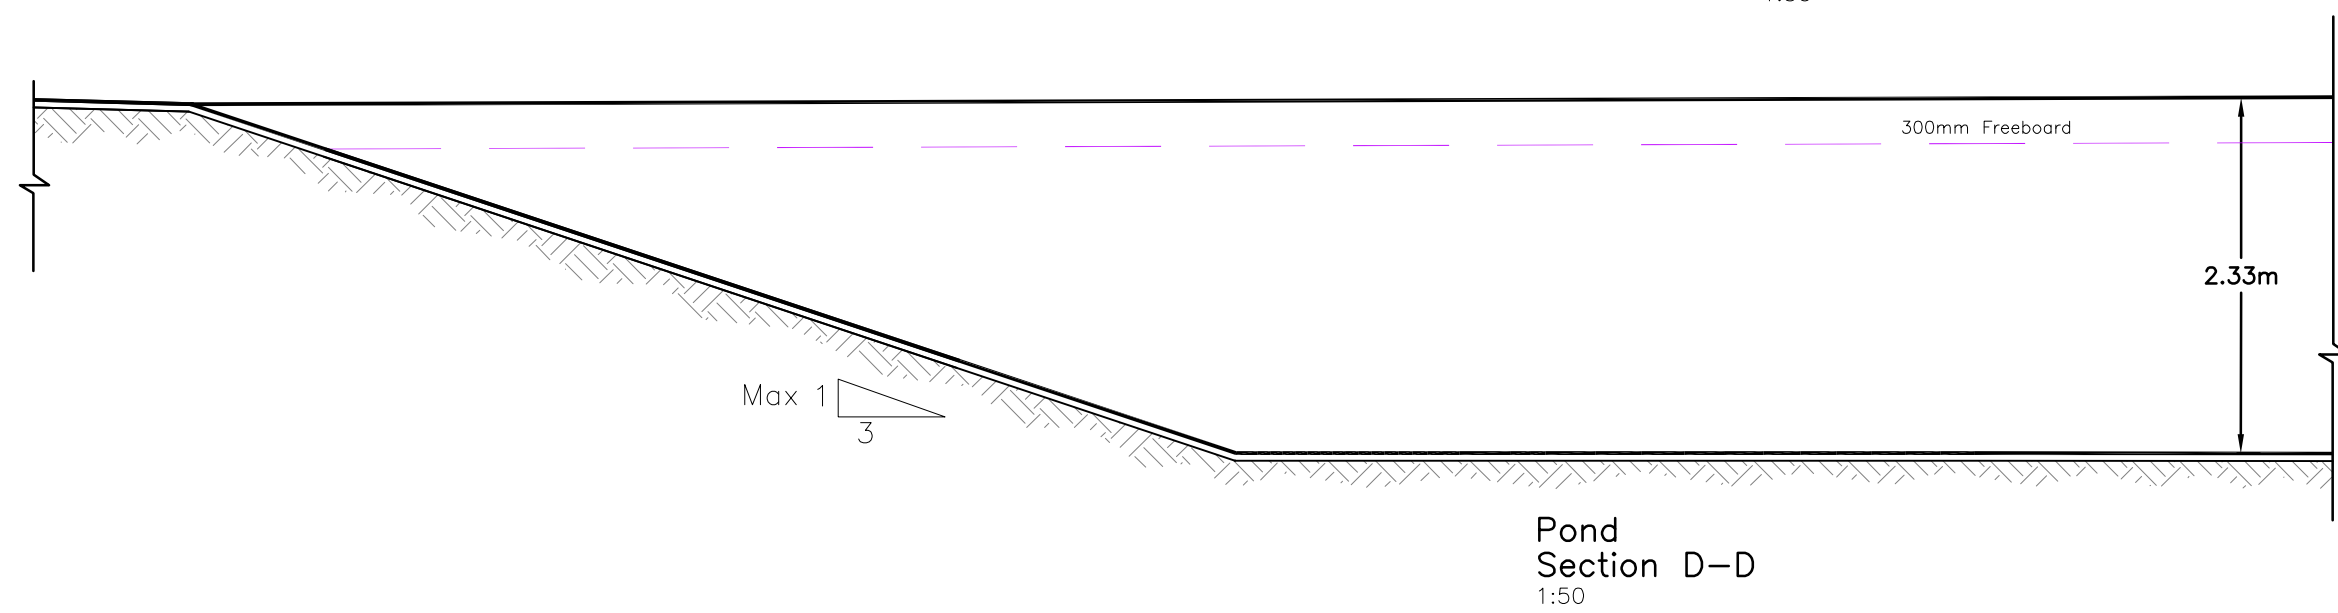
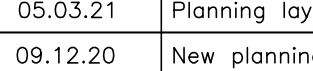
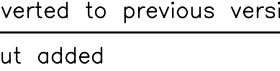


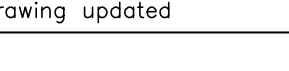

CONSTRUCTION			
C	04.08.21	Drawing amended, updated to construction	KTG
B	05.03.21	Planning layout, reverted to previous version, drawing updated	KTG
A	09.12.20	New planning layout added	KTG
REV. No.	DATE	DESCRIPTION	INITIALS
Client		  	
Project		MJA CONSULTING CIVIL & STRUCTURAL SERVICES Ippium Court, 24 The Quadrant, Abingdon Science Park, Oxon, OX4 3YS Tel: 01235 555173 Fax: 01235 932328	
Title		Scale As Shown@A0 Checked KTG Date Mar '20 Drawing No. 5992:11 Rev C	
Manor Farm Beddhampton Sections Through Attenuation Basin, Reed Bed and Wet Pond			