


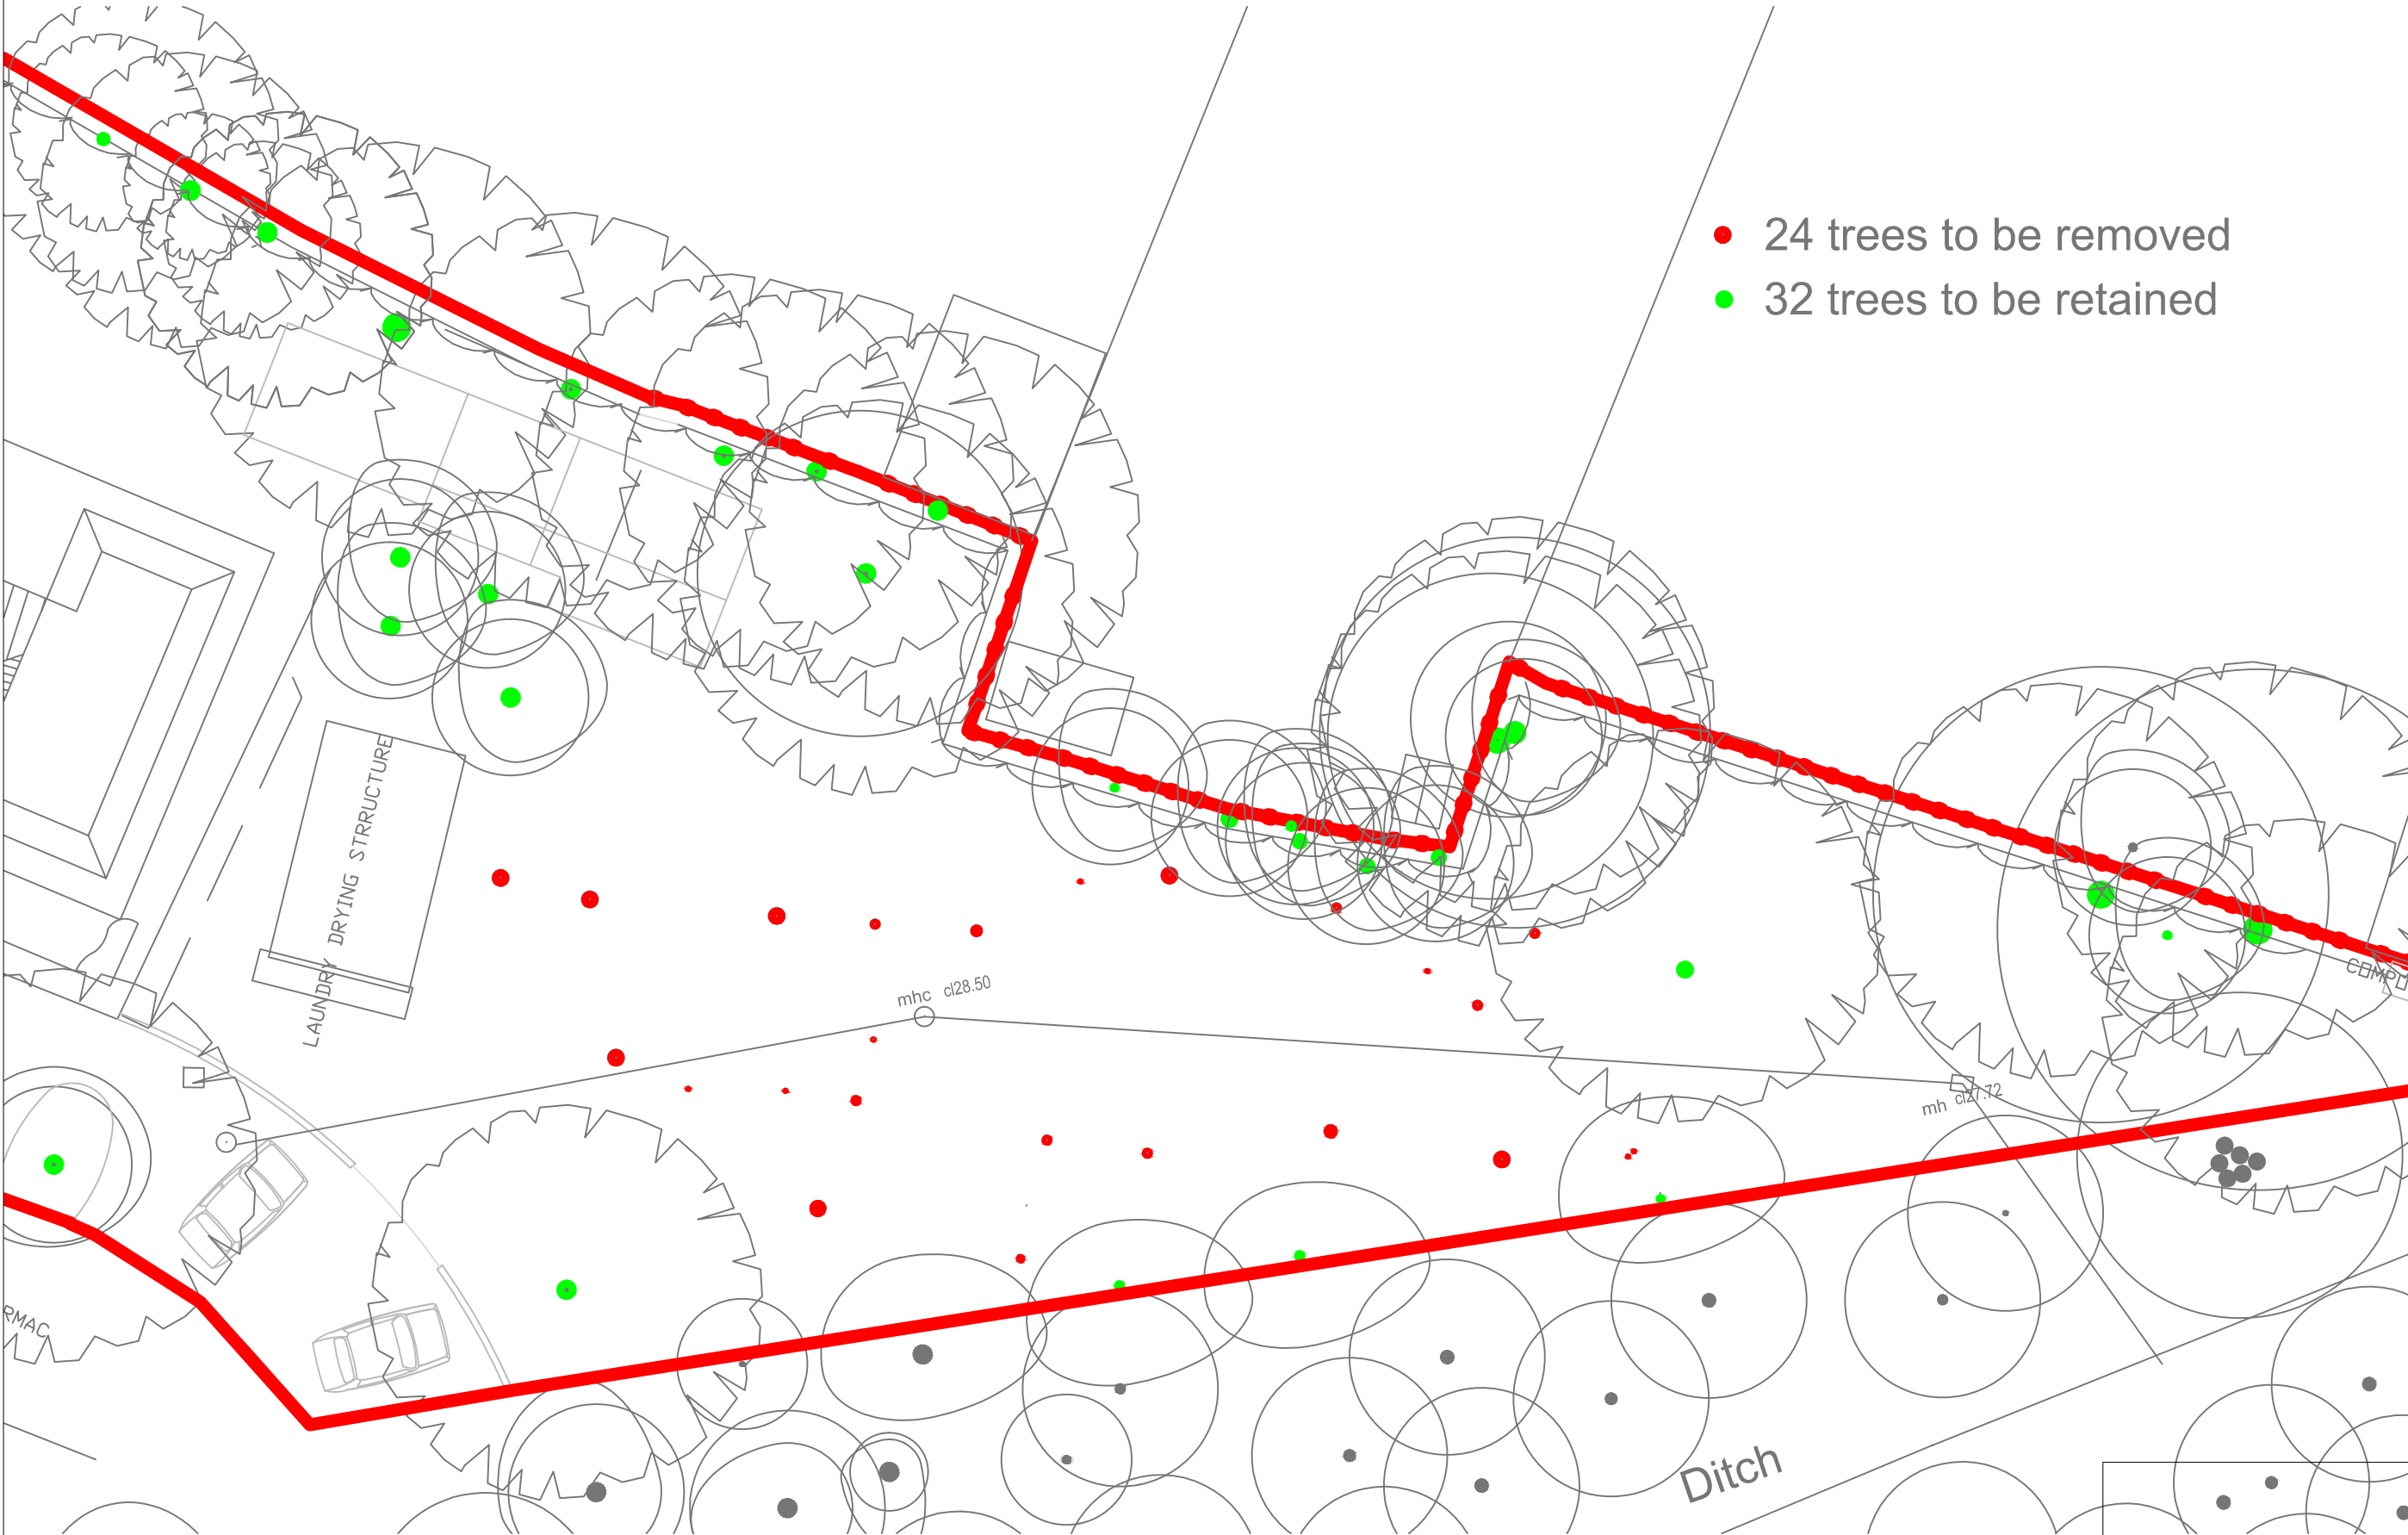

Date	09.09.21	Drawn	EM	Checked by		Date checked		Client	Merco place ltd	EDMUND MILLERS 8 Northlands Park, Emsworth, Hampshire PO10 7EY Tel: 07903761395
Scale	1/200	Drawing title				Project		Garden Landscaping		
01/02		SITE LAYOUT PLAN				Address		8 Northlands Park Emsworth,Hants,PO10 7EY		