




EXISTING EAST ELEVATION



EXISTING WEST ELEVATION



EXISTING SOUTH ELEVATION

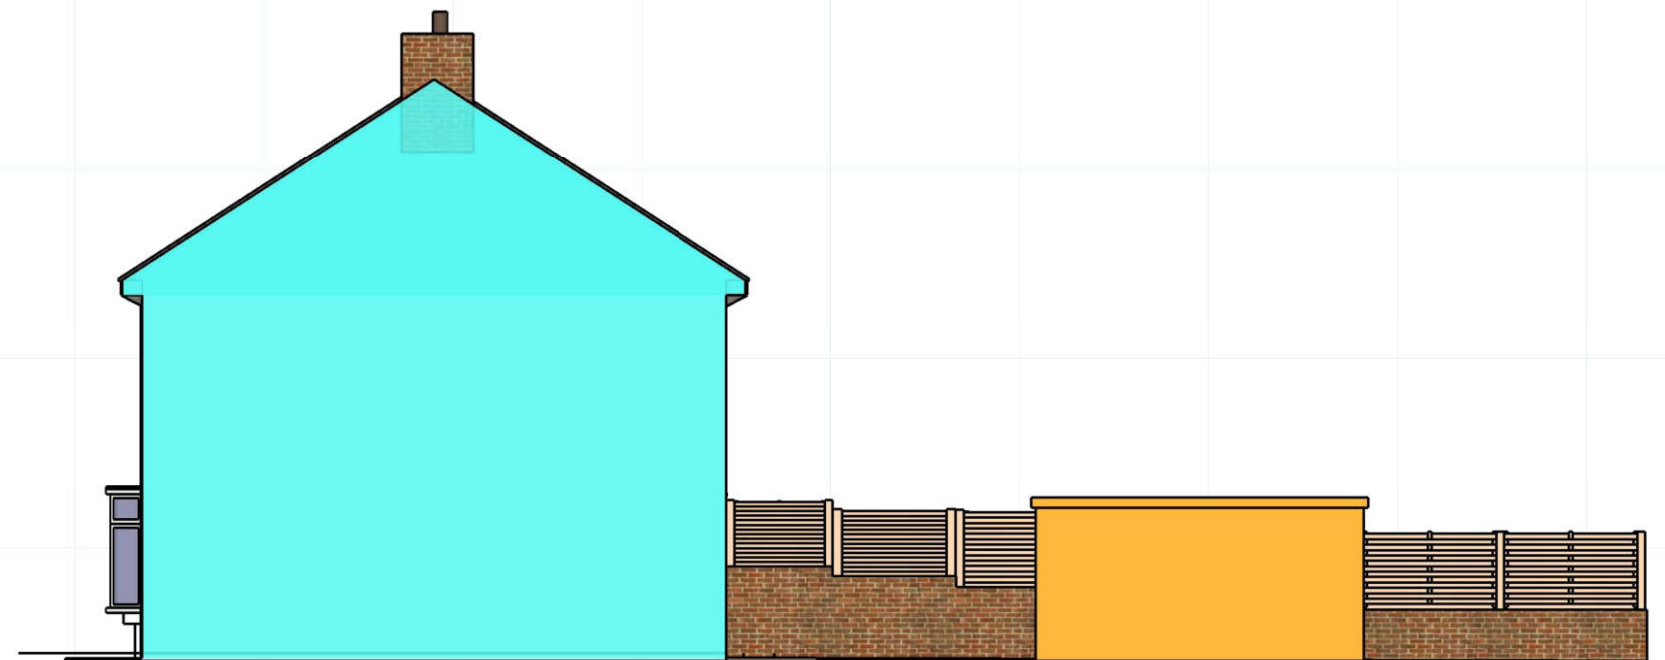

EXISTING NORTH ELEVATION