
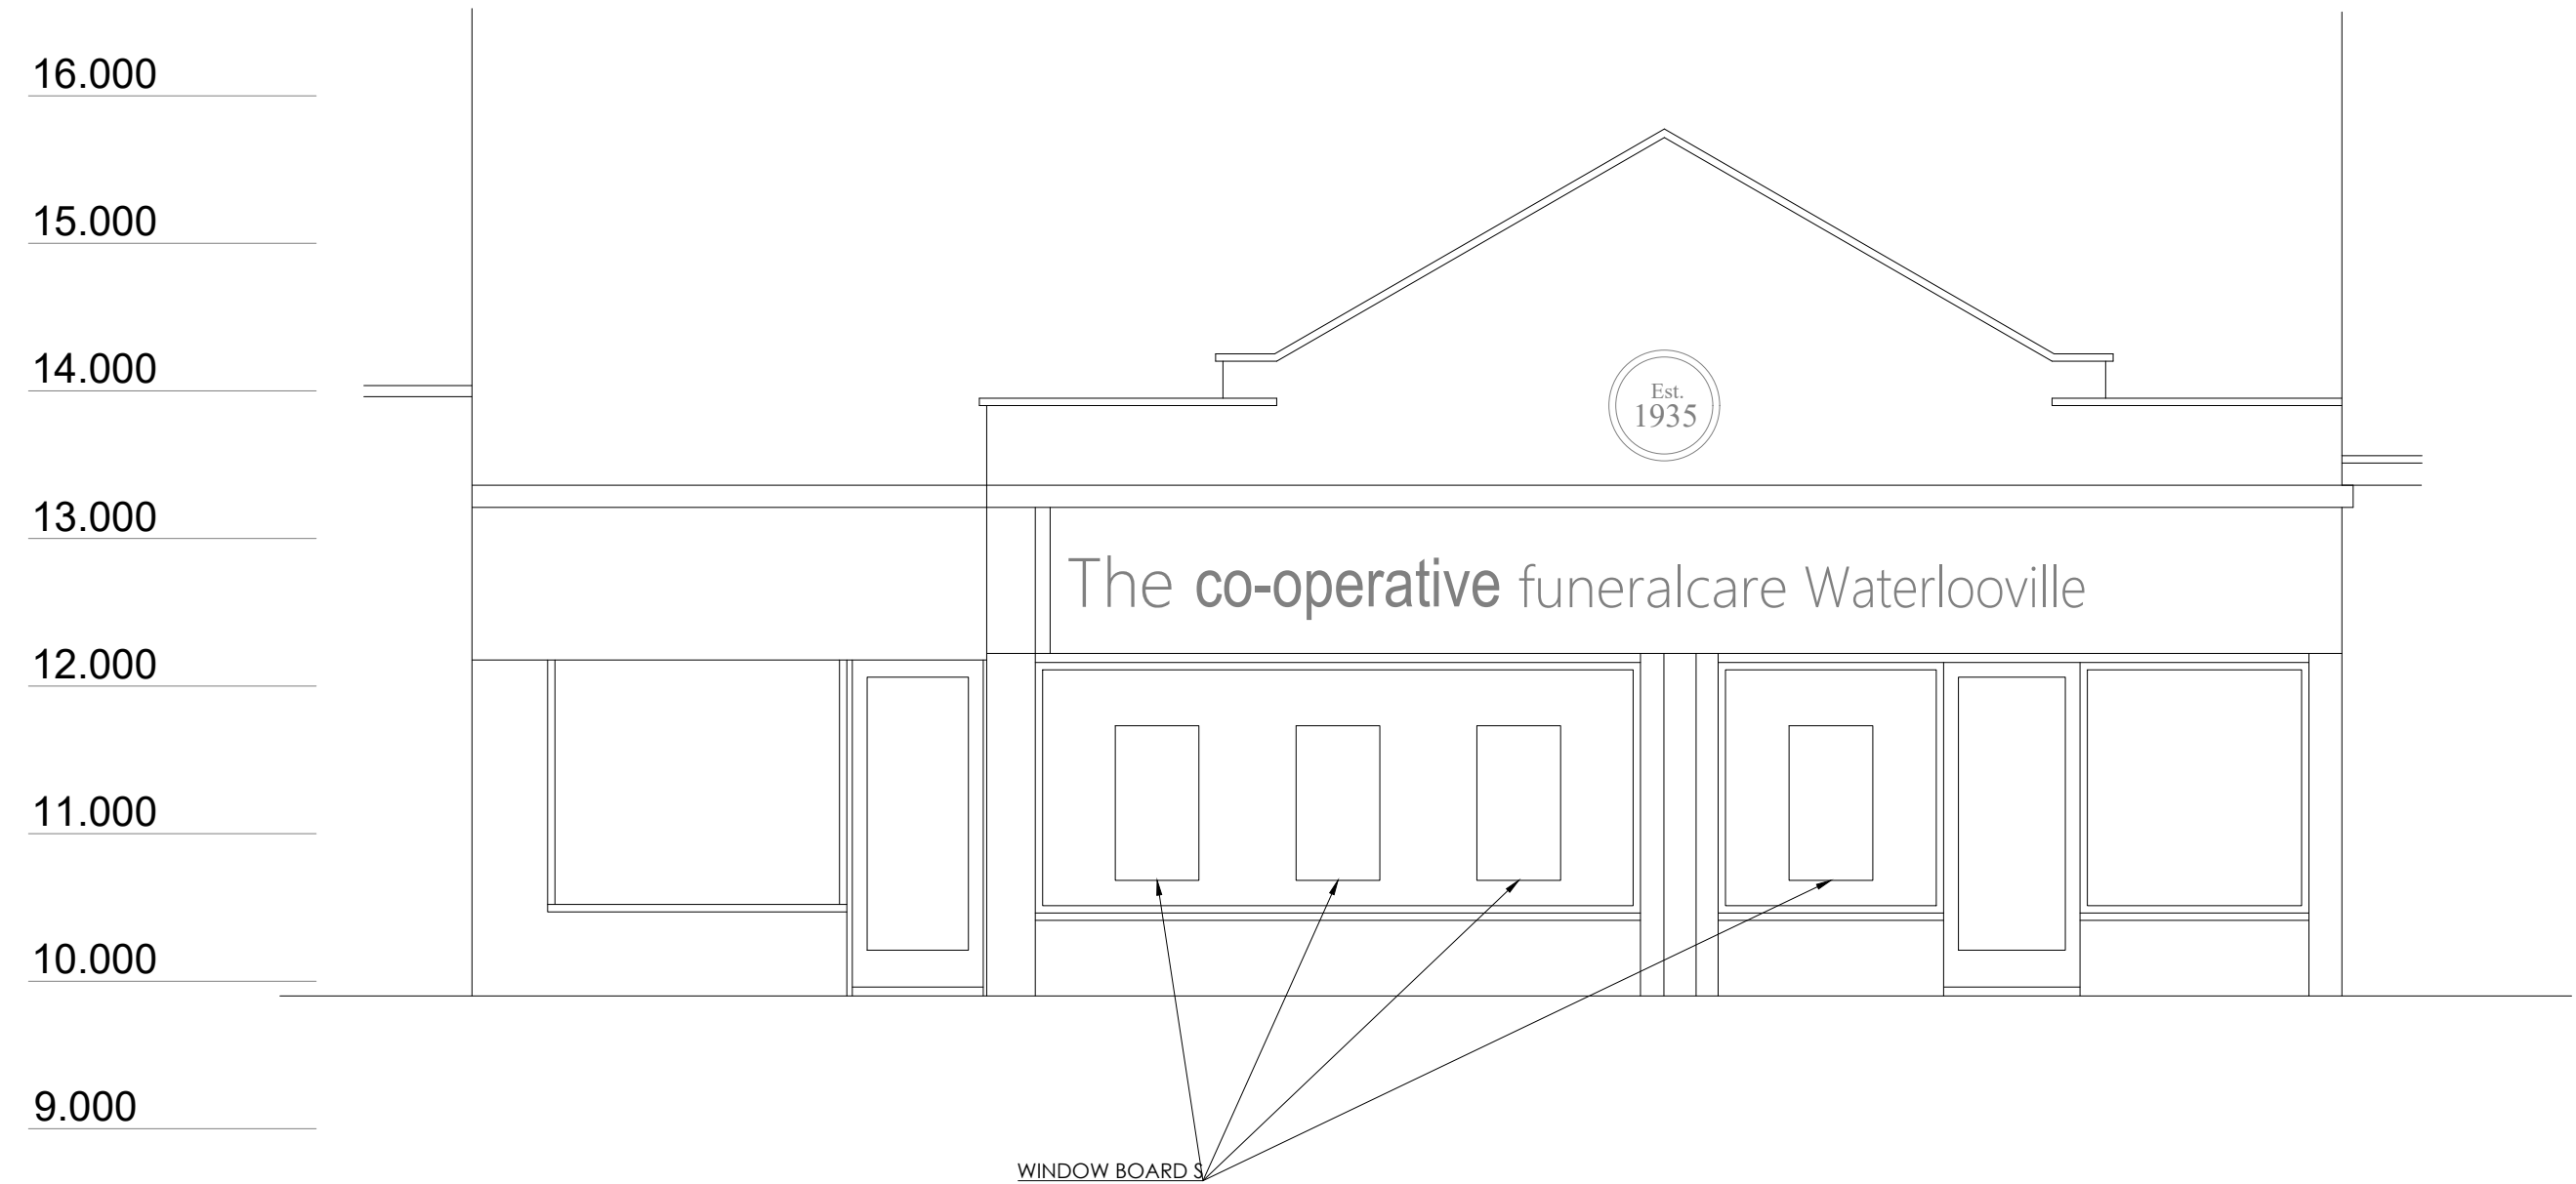


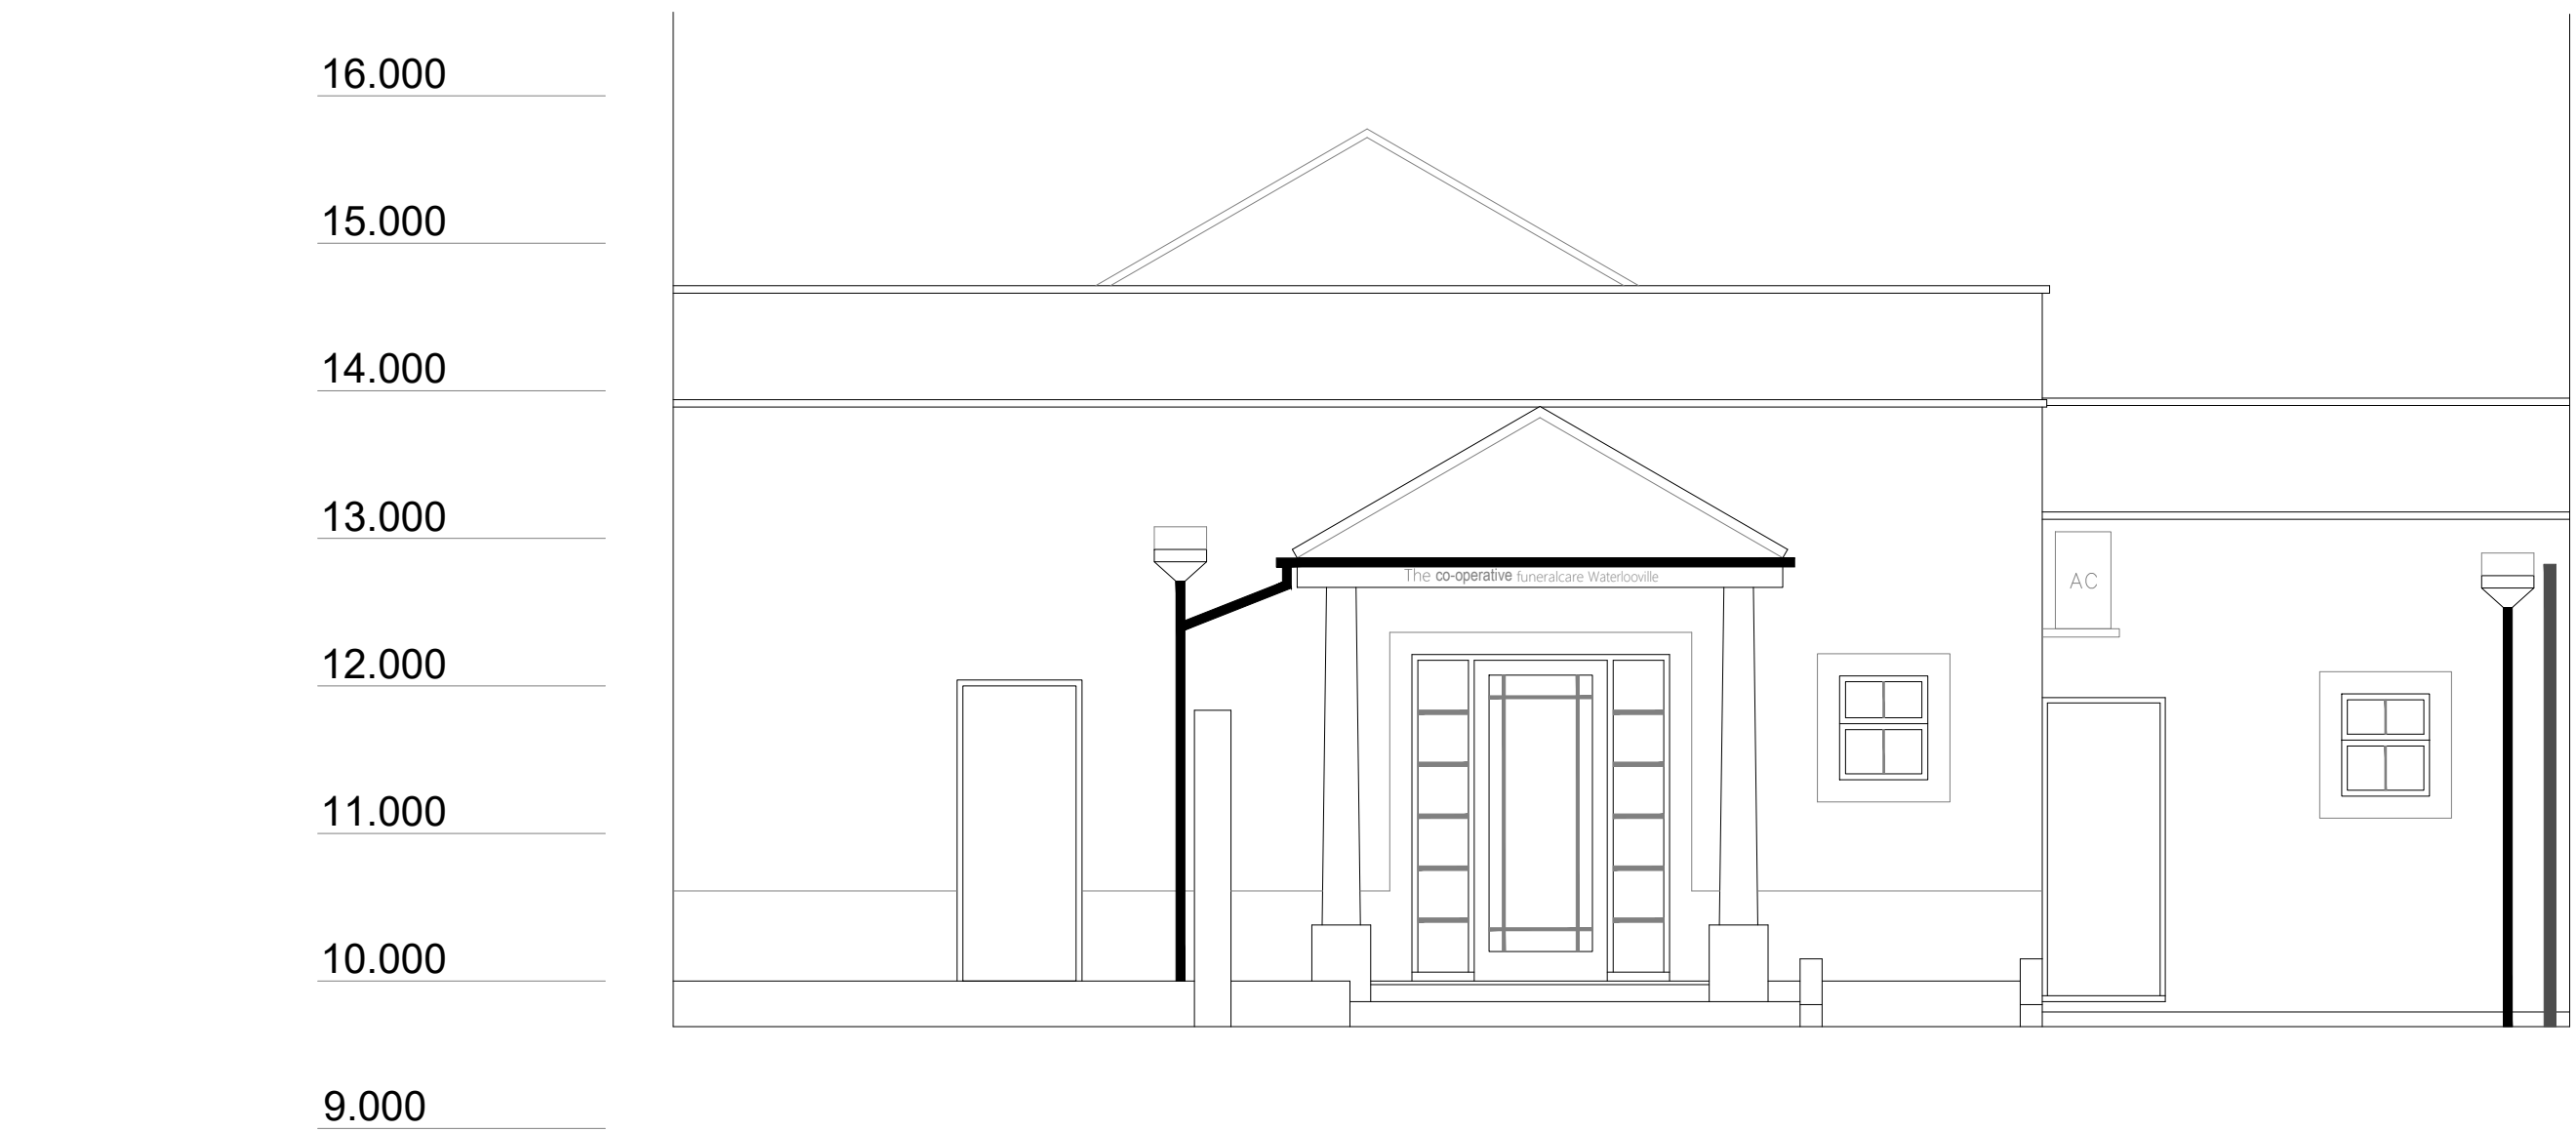

LEGENDS & INFORMATION

Scale Bar - 100mm @ A1

0

50

100

THIS DRAWING IS THE COPYRIGHT OF THE SOUTHERN CO-OPERATIVE AND MAY NOT BE COPIED, ALTERED OR REPRODUCED IN ANY FORM, OR PASSED TO A THIRD PARTY WITHOUT THE WRITTEN CONSENT OF THE SOUTHERN CO-OPERATIVE.

DO NOT SCALE FROM THIS DRAWING, EXCEPT FOR PLANNING PURPOSES. USE FIGURED DIMENSIONS ONLY.

DIMENSIONS SHOULD BE CHECKED AND VERIFIED ON SITE AND ANY DISCREPANCIES SHOULD BE REPORTED TO THE DESIGNER.

IF IN DOUBT ASK FOR CONFIRMATION.

AREA SIZE	SPACE m ²	SPACE ft ²
SALES	NA	NA
BOH	NA	NA
GROSS	137	1483
FIRST FLOOR	NA	NA
SUB LET SPACE	NA	NA
MOTHBALLED	NA	NA

REVISIONS

REV	DESCRIPTION	DRAWN	CHKD	DATE
1ST	ELEVATIONS	RY	**	20/11/2019

southern coop

Property Department

1000 Lakeside, Western Road, Portsmouth. PO6 3FE

T: 023 9222 2500 | F: 023 9222 2650

ISSUED FOR

ELEVATIONS

ADDRESS

320 LONDON ROAD
WATERLOOVILLE
HAMPSHIRE
PO7 7DU

DRAWING TITLE

ELEVATIONS

DRAWING SCALE	SHEET SIZE	SHEET No	DRAWN	CHKD	DATE
1:50	A1	1 of 1	RY	**	11-09-2019

DRAWING NUMBER

SC-658-V1-GF-DR-K-0007

AS FITTED

1ST