




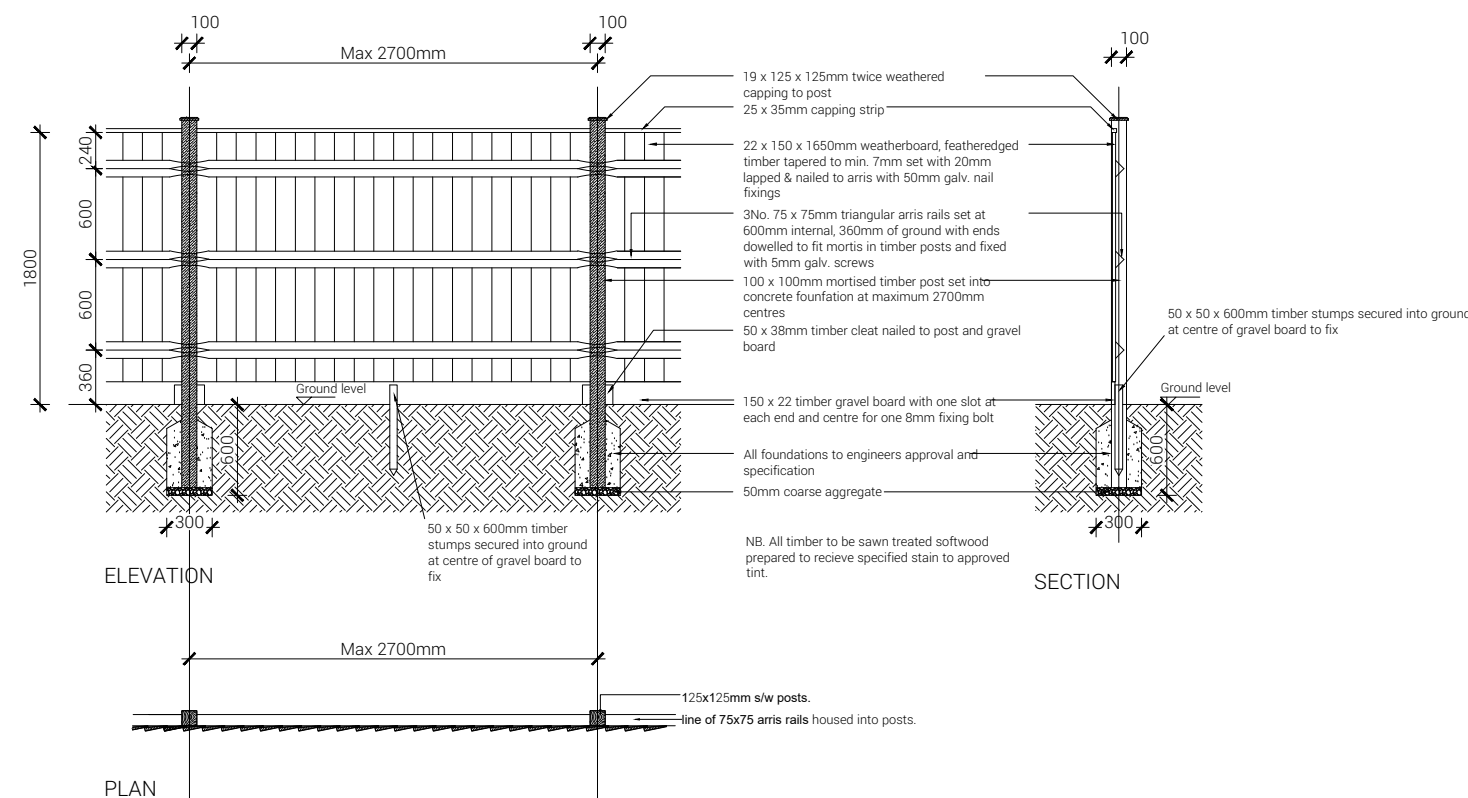


Typical Close Boarded Fence
- 1800mm high

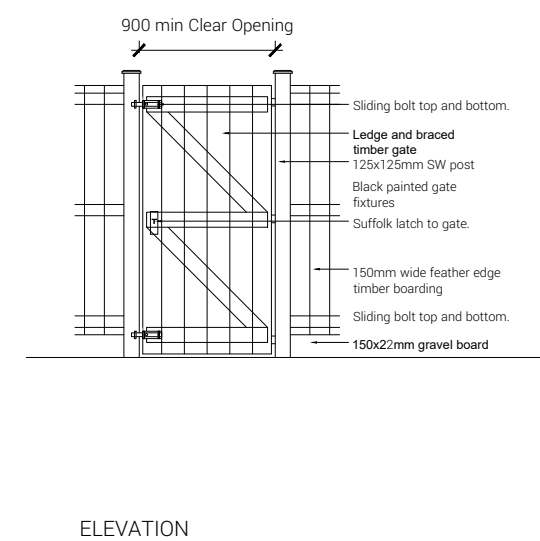


Typical Access Gate -
1800mm high

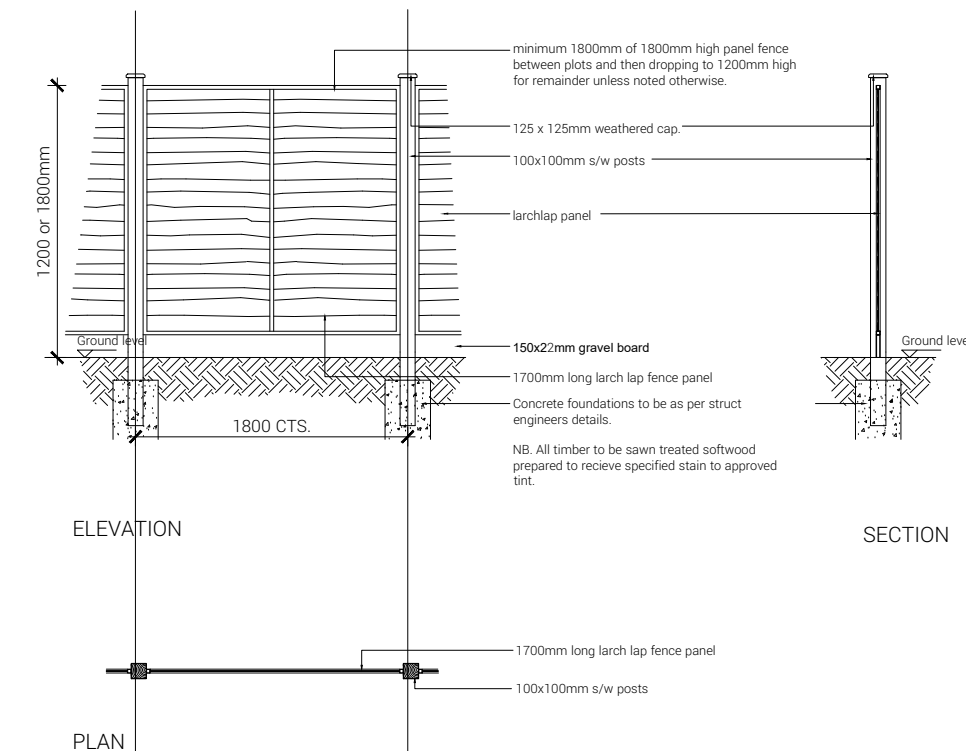


Typical Larch Lap Fence -
1200 or 1800mm high

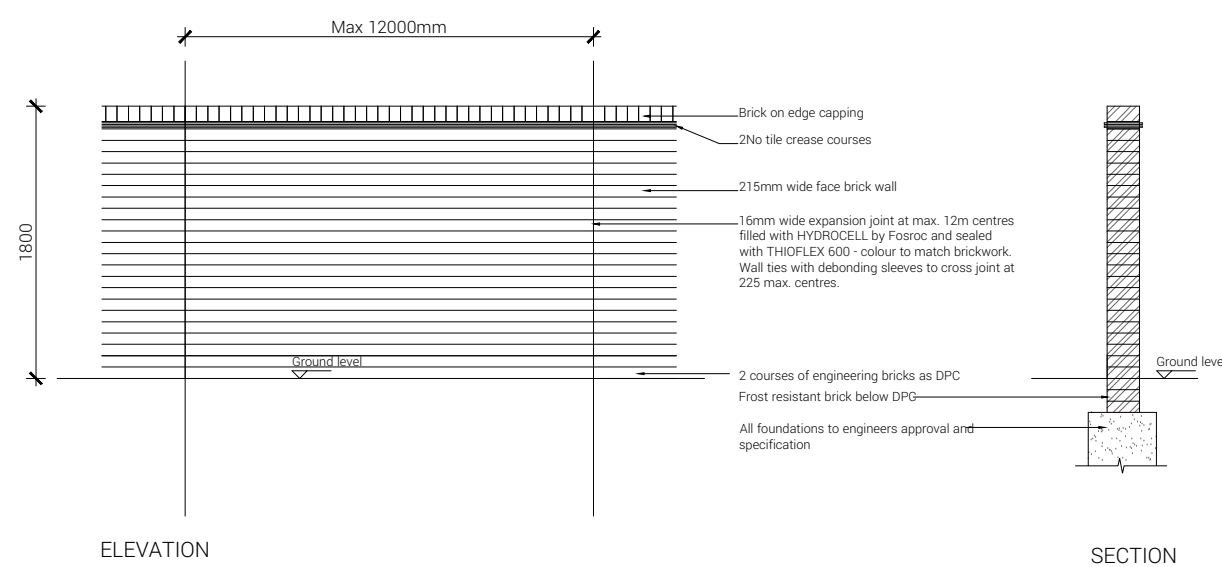

Typical Brick Wall within
development - 1800mm high

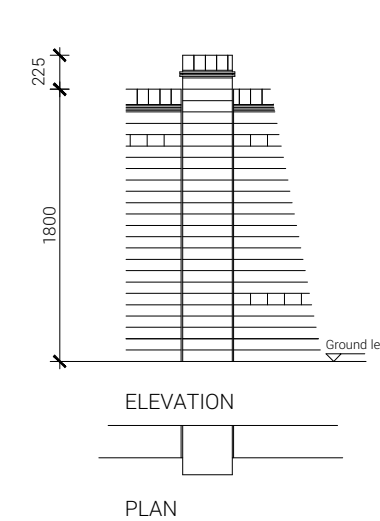

Typical Brick Pier -
2025mm high

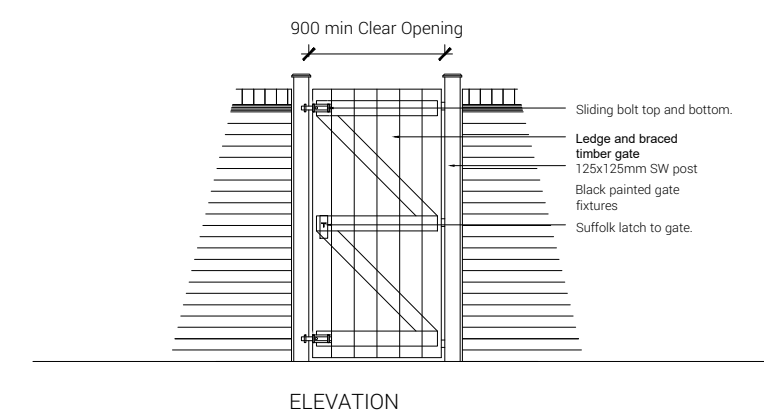

Typical Access Gate -
1800mm high



Scale 1:50 at A2

FATHOM'S REACH
HAYLING ISLAND

TAYLOR WIMPEY SOUTHERN COUNTIES

DRAWING TITLE
WALL AND FENCE
DETAILS

+(44) 1962 589 030
designs@sdadesigngroup.com
Ground Floor Studio, Unit 2,
East Horton Business Park,
Knowle Lane, Fair Oak,
Hampshire, SO50 7HN



SCALE 1:50 SHEET SIZE A2 DRAWN ML CHED DATE 25/11/2021

DETAIL PLANNING

19-1105-051-1ST

