
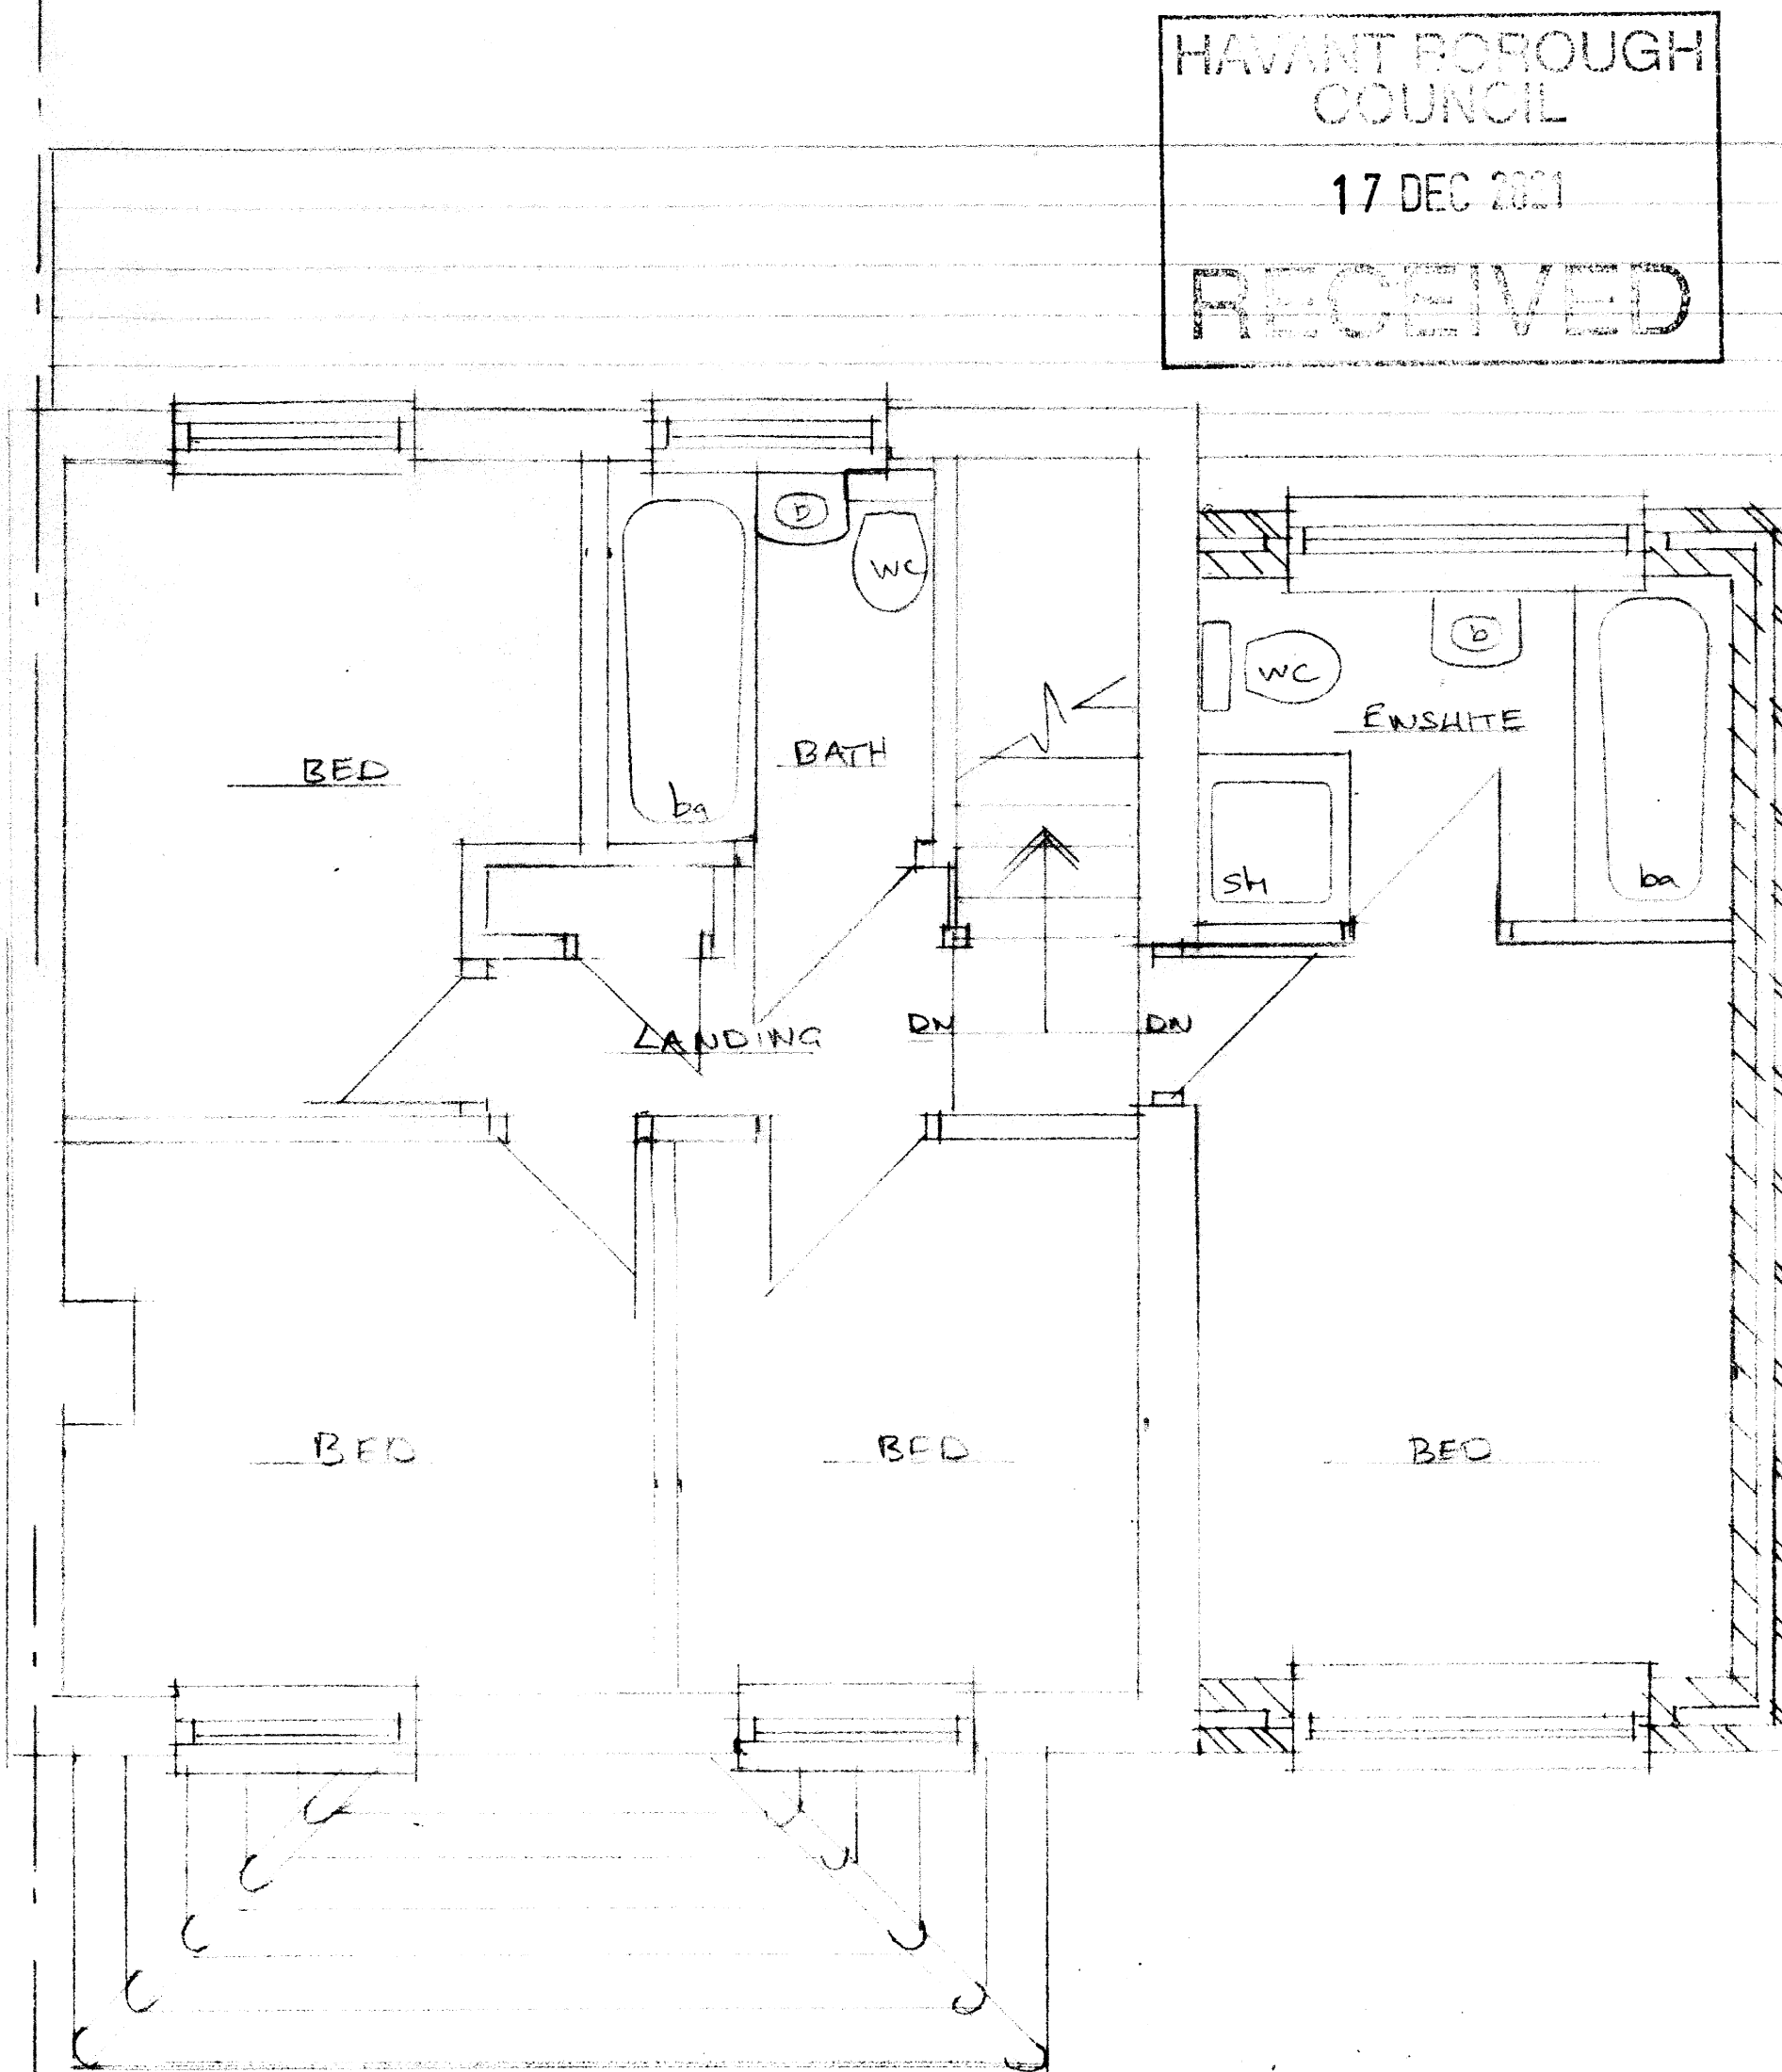


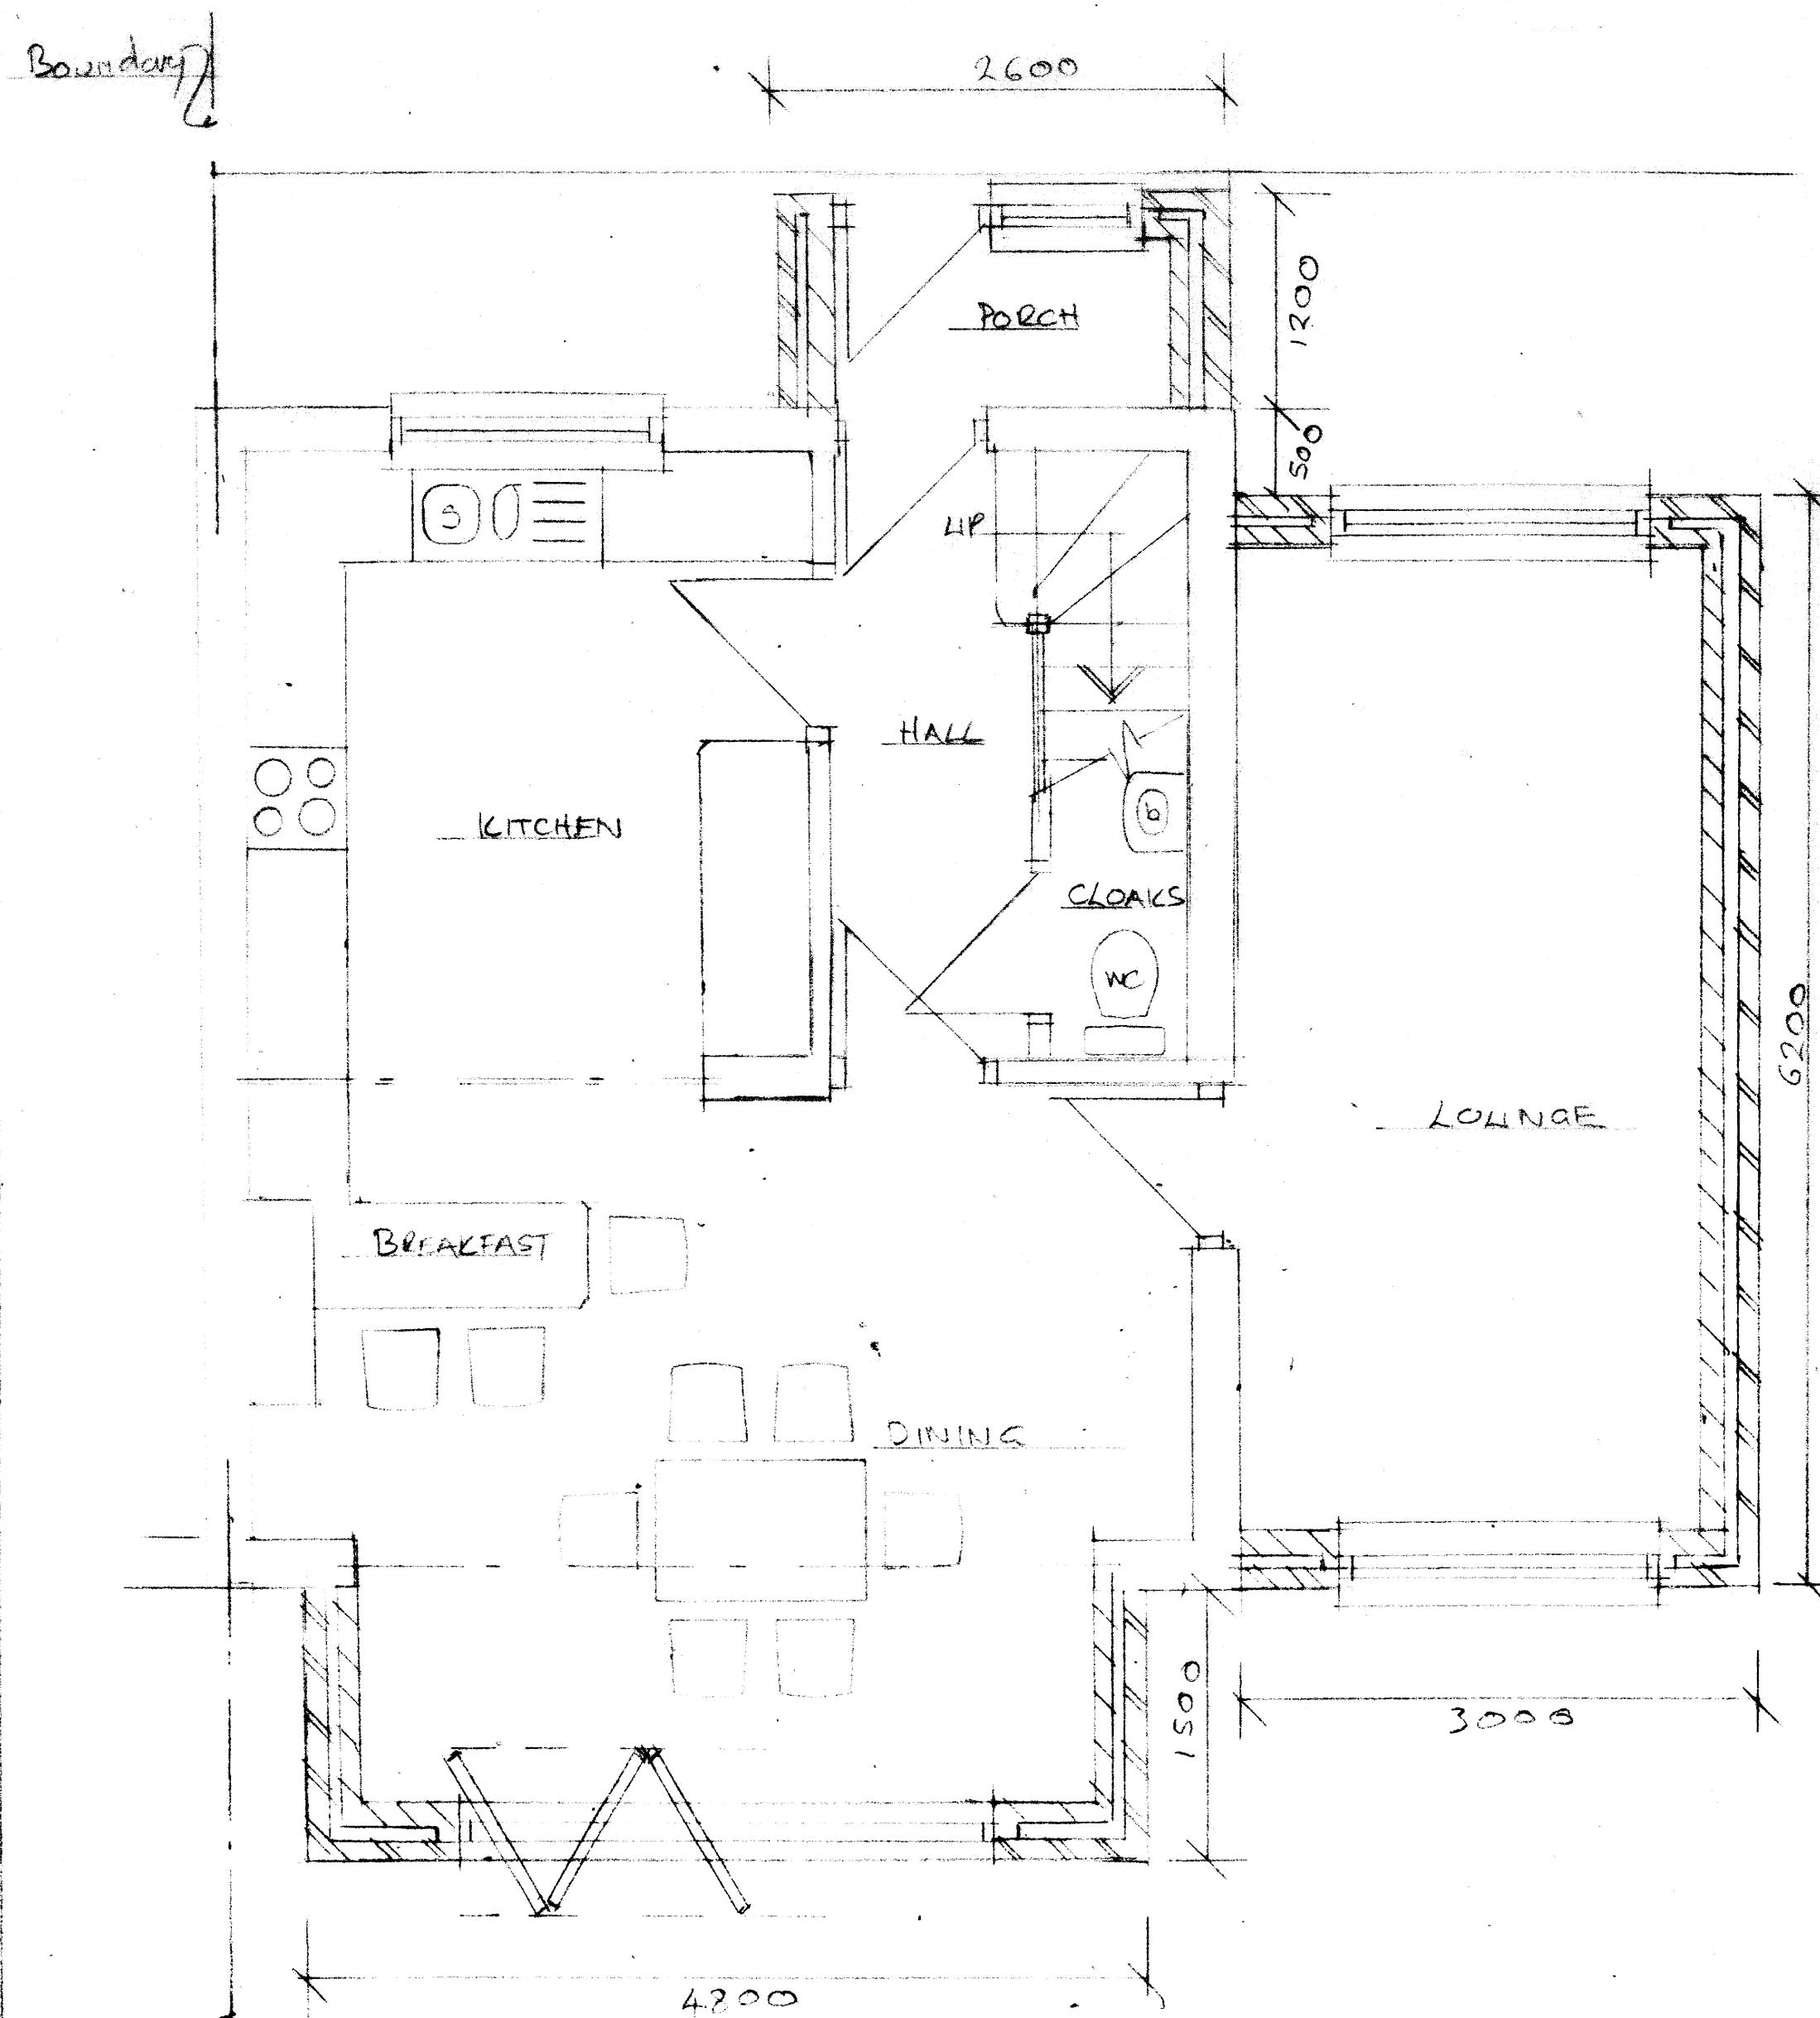

PROPOSED DOUBLE STOREY SIDE, SINGLE STOREY REAR EXTENSION

16 BONDFIELDS CRESCENT, LEIGH PARK PO9 5EP

PROPOSED PLANS, SCALE 1:500 A3