
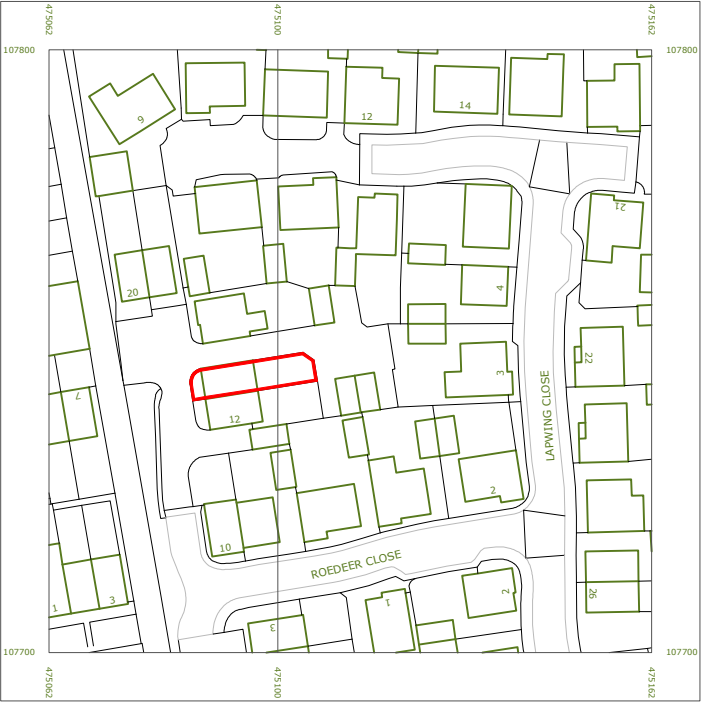


Location Plan

1:1250

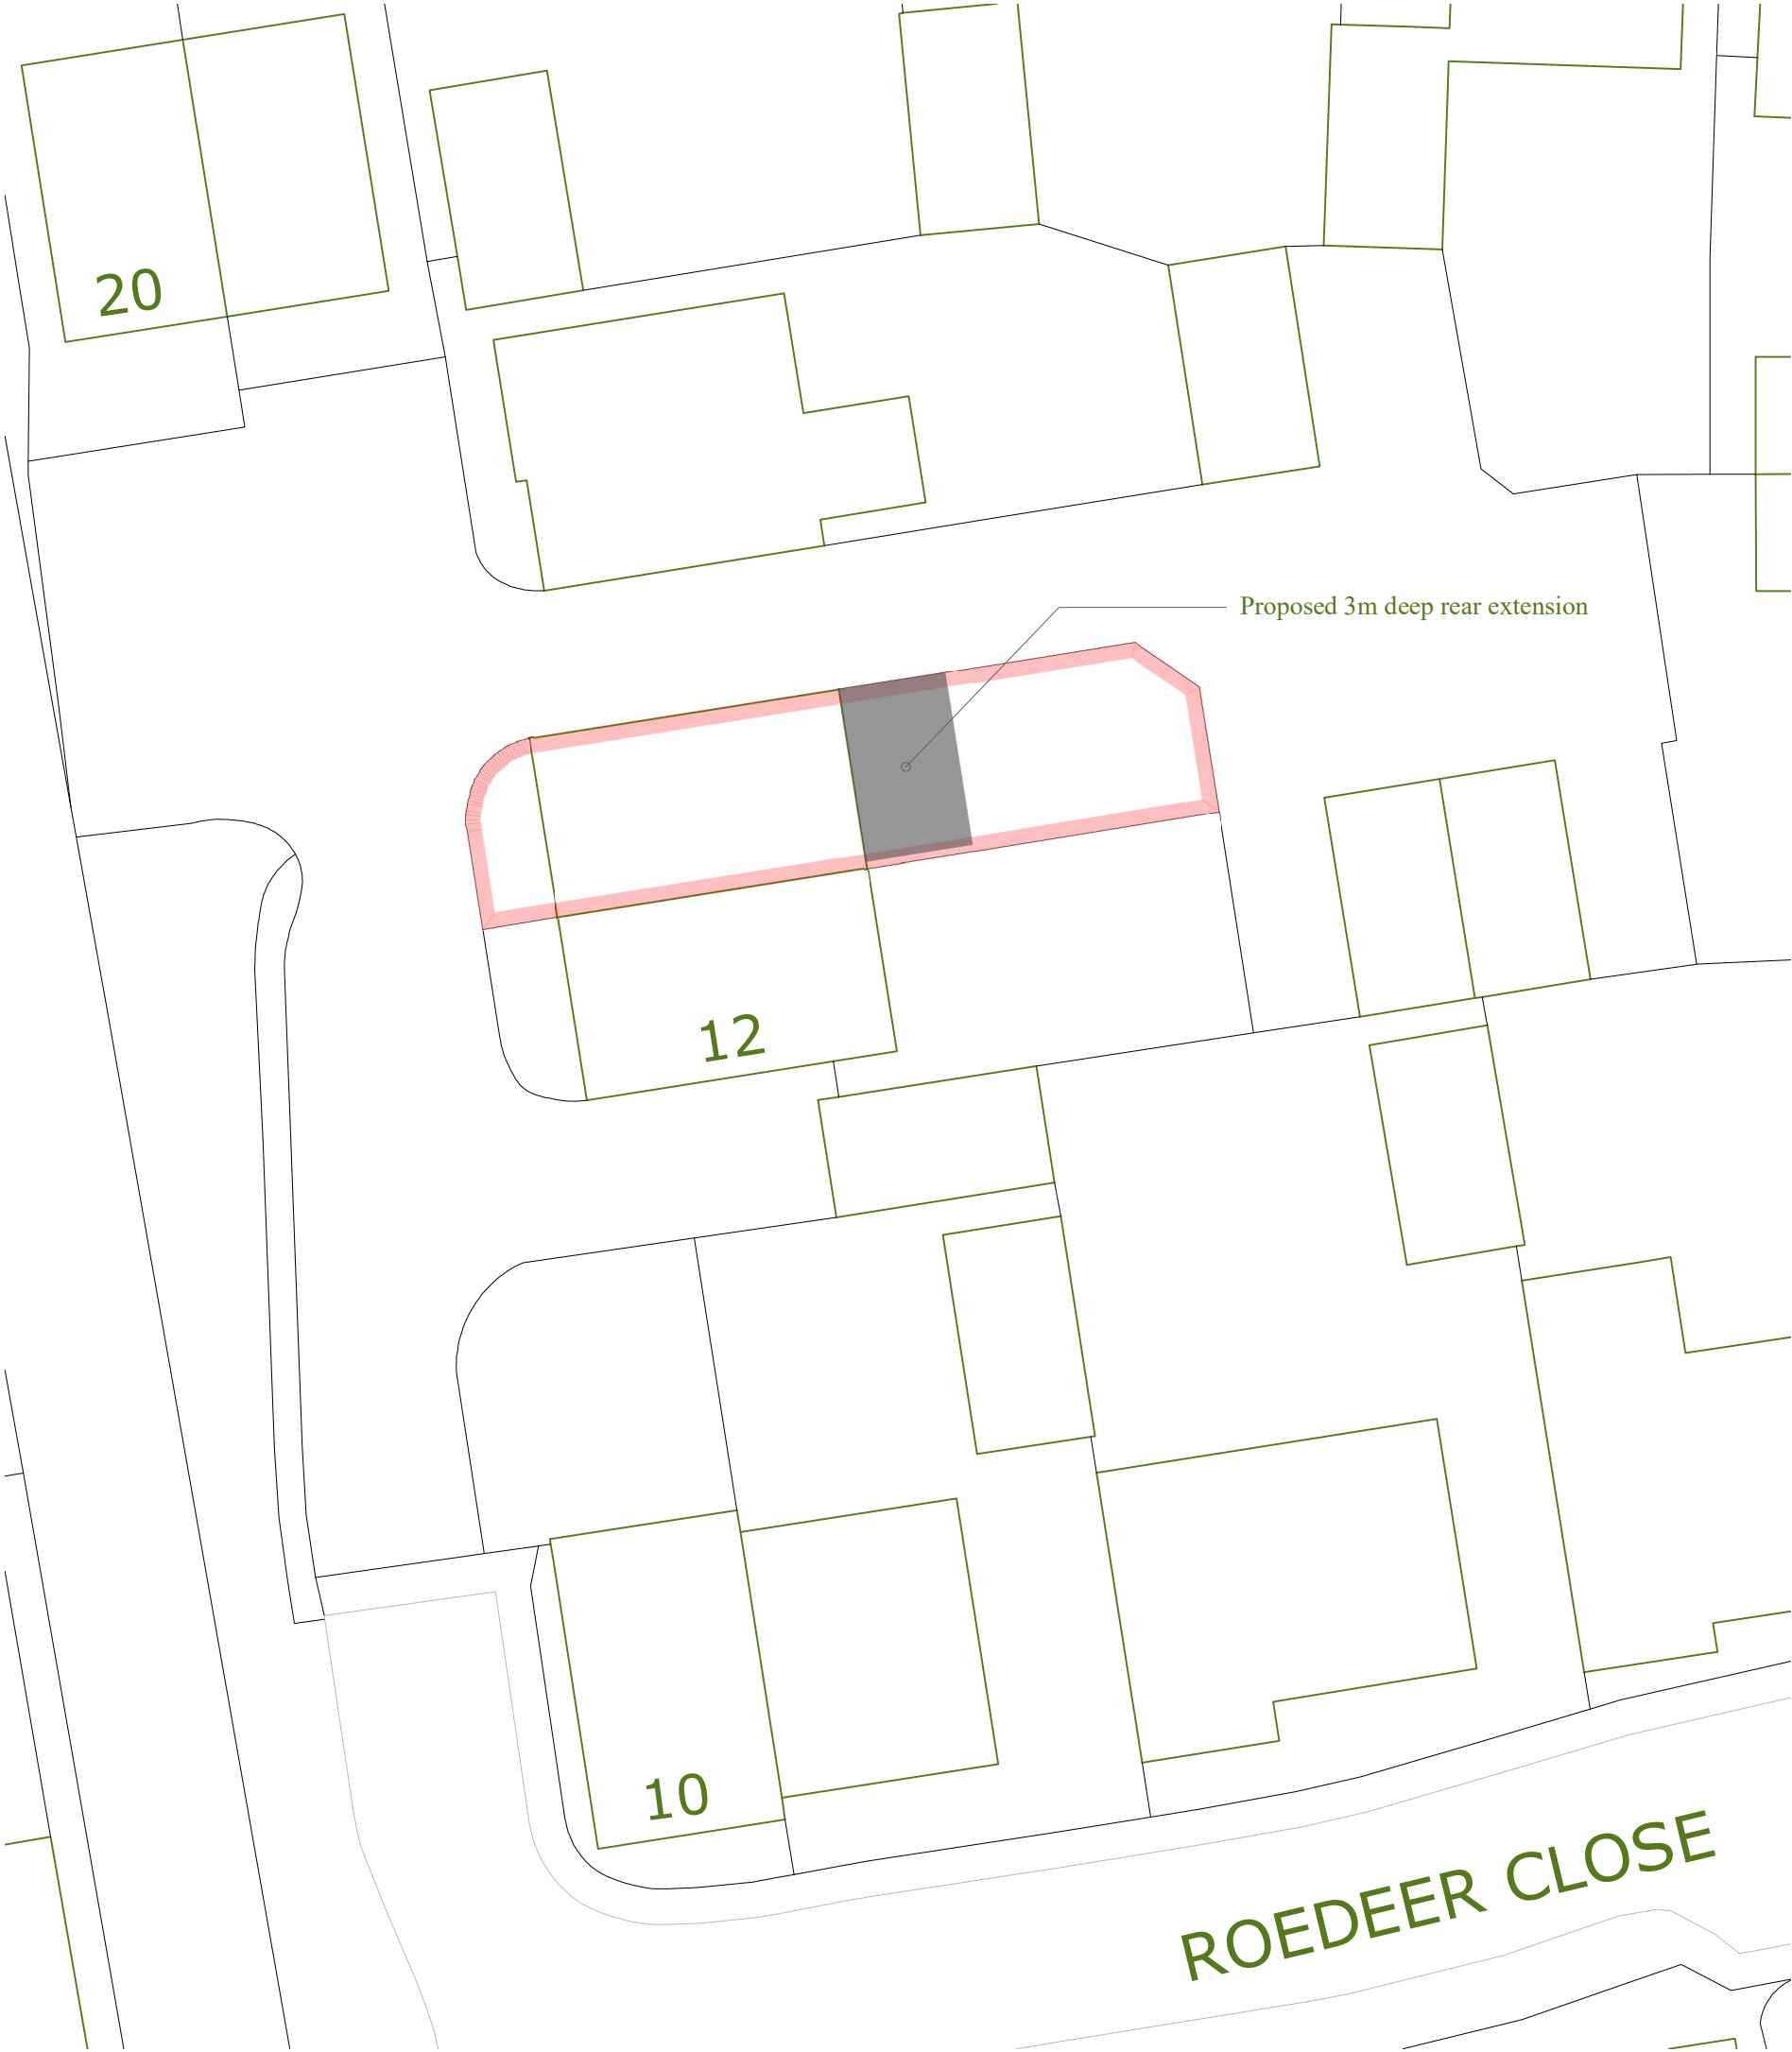

Block Plan

1:200 PROPOSED



Suite 114
26 The Hornet
Chichester
West Sussex
PO19 7BB

tel: 01243 201 102
email: enquiries@manorwood.co.uk
web: www.manorwood.co.uk

This drawing is the copyright of
Manorwood Construction Ltd.

Do not scale from this drawing.

Exemptions to copyright and scaling
apply for Local Authority planning
purposes only.

All dimensions must be checked on
site prior to commencement of works.

Address

14, Roedeer Close,
Emsworth, Havant,
Hampshire, PO10 7GP

Drawing

Site Drawings:

Location & Block Plan

Scale @ A3

1:1250 & 1:200

Drawn:	Issued:
10.12.2021	10.12.2021
Drawn By	Checked By
MD	BK

Job No.

211125_R0

Drawing No.

211125_R0_000

Revisions:

R.0

Status

PLANNING

