

This drawing is the copyright of HJCONCEPTS LTD and may not be copied, altered or reproduced in any way without their written authority. © H J Concepts Limited 2021

Do not scale this drawing. Use written dimensions only. All dimensions shall be checked on site prior to commencement of work.


IF IN DOUBT ASK

DO NOT SCALE: This note may be omitted for **PLANNING PURPOSES ONLY**. Original documents only may be relied upon. Inaccuracies may occur due to printing, scanning and other forms of copying.

This drawing has been produced by **Mr & Mrs Perry** for the works at **24 Lone Valley, Widley, PO7 5DZ** and submitted as part of a householder application and is not intended for use by any other person or for any other purpose.

- LEGEND
- ① Flat roof with lantern
 - ② White UPVC D/G windows & doors to match existing style.
 - ③ Five cement cladding boards (Hardie Plank or similar), Colour to be agreed
 - ④ Face brickwork to boundary elevation to match existing


Denotes existing structure to be demolished

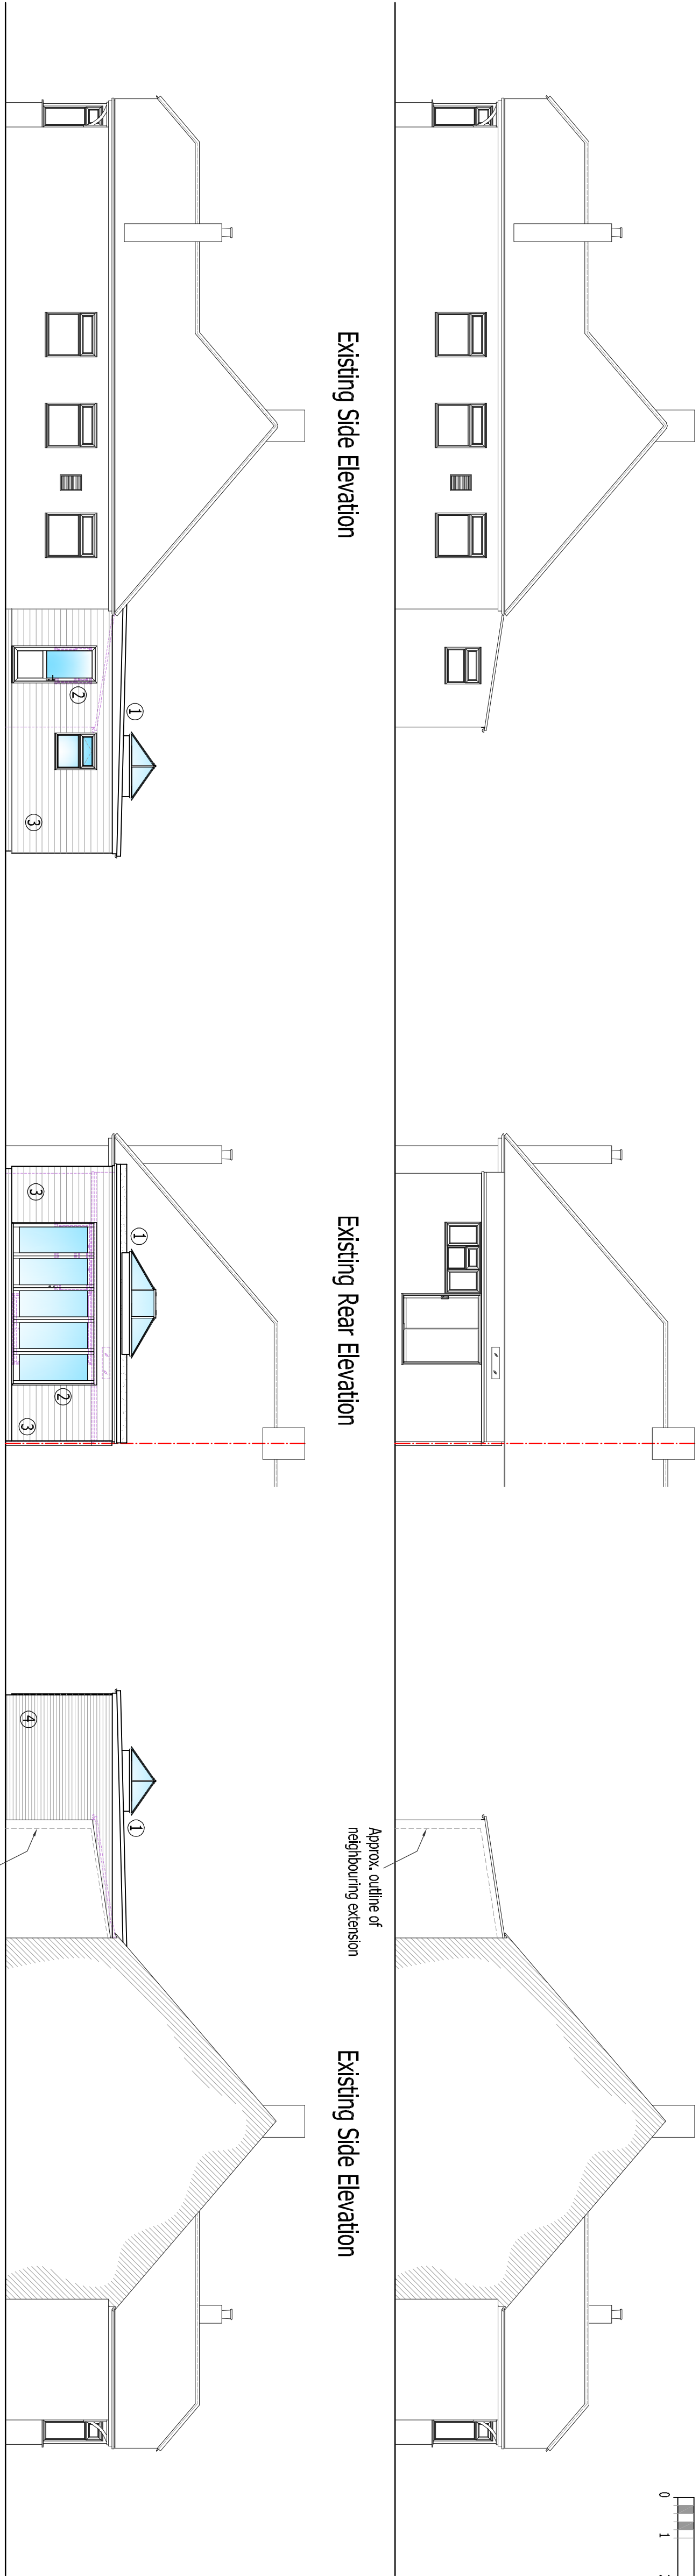

Proposed Side Elevation


Proposed Rear Elevation

Proposed Side Elevation

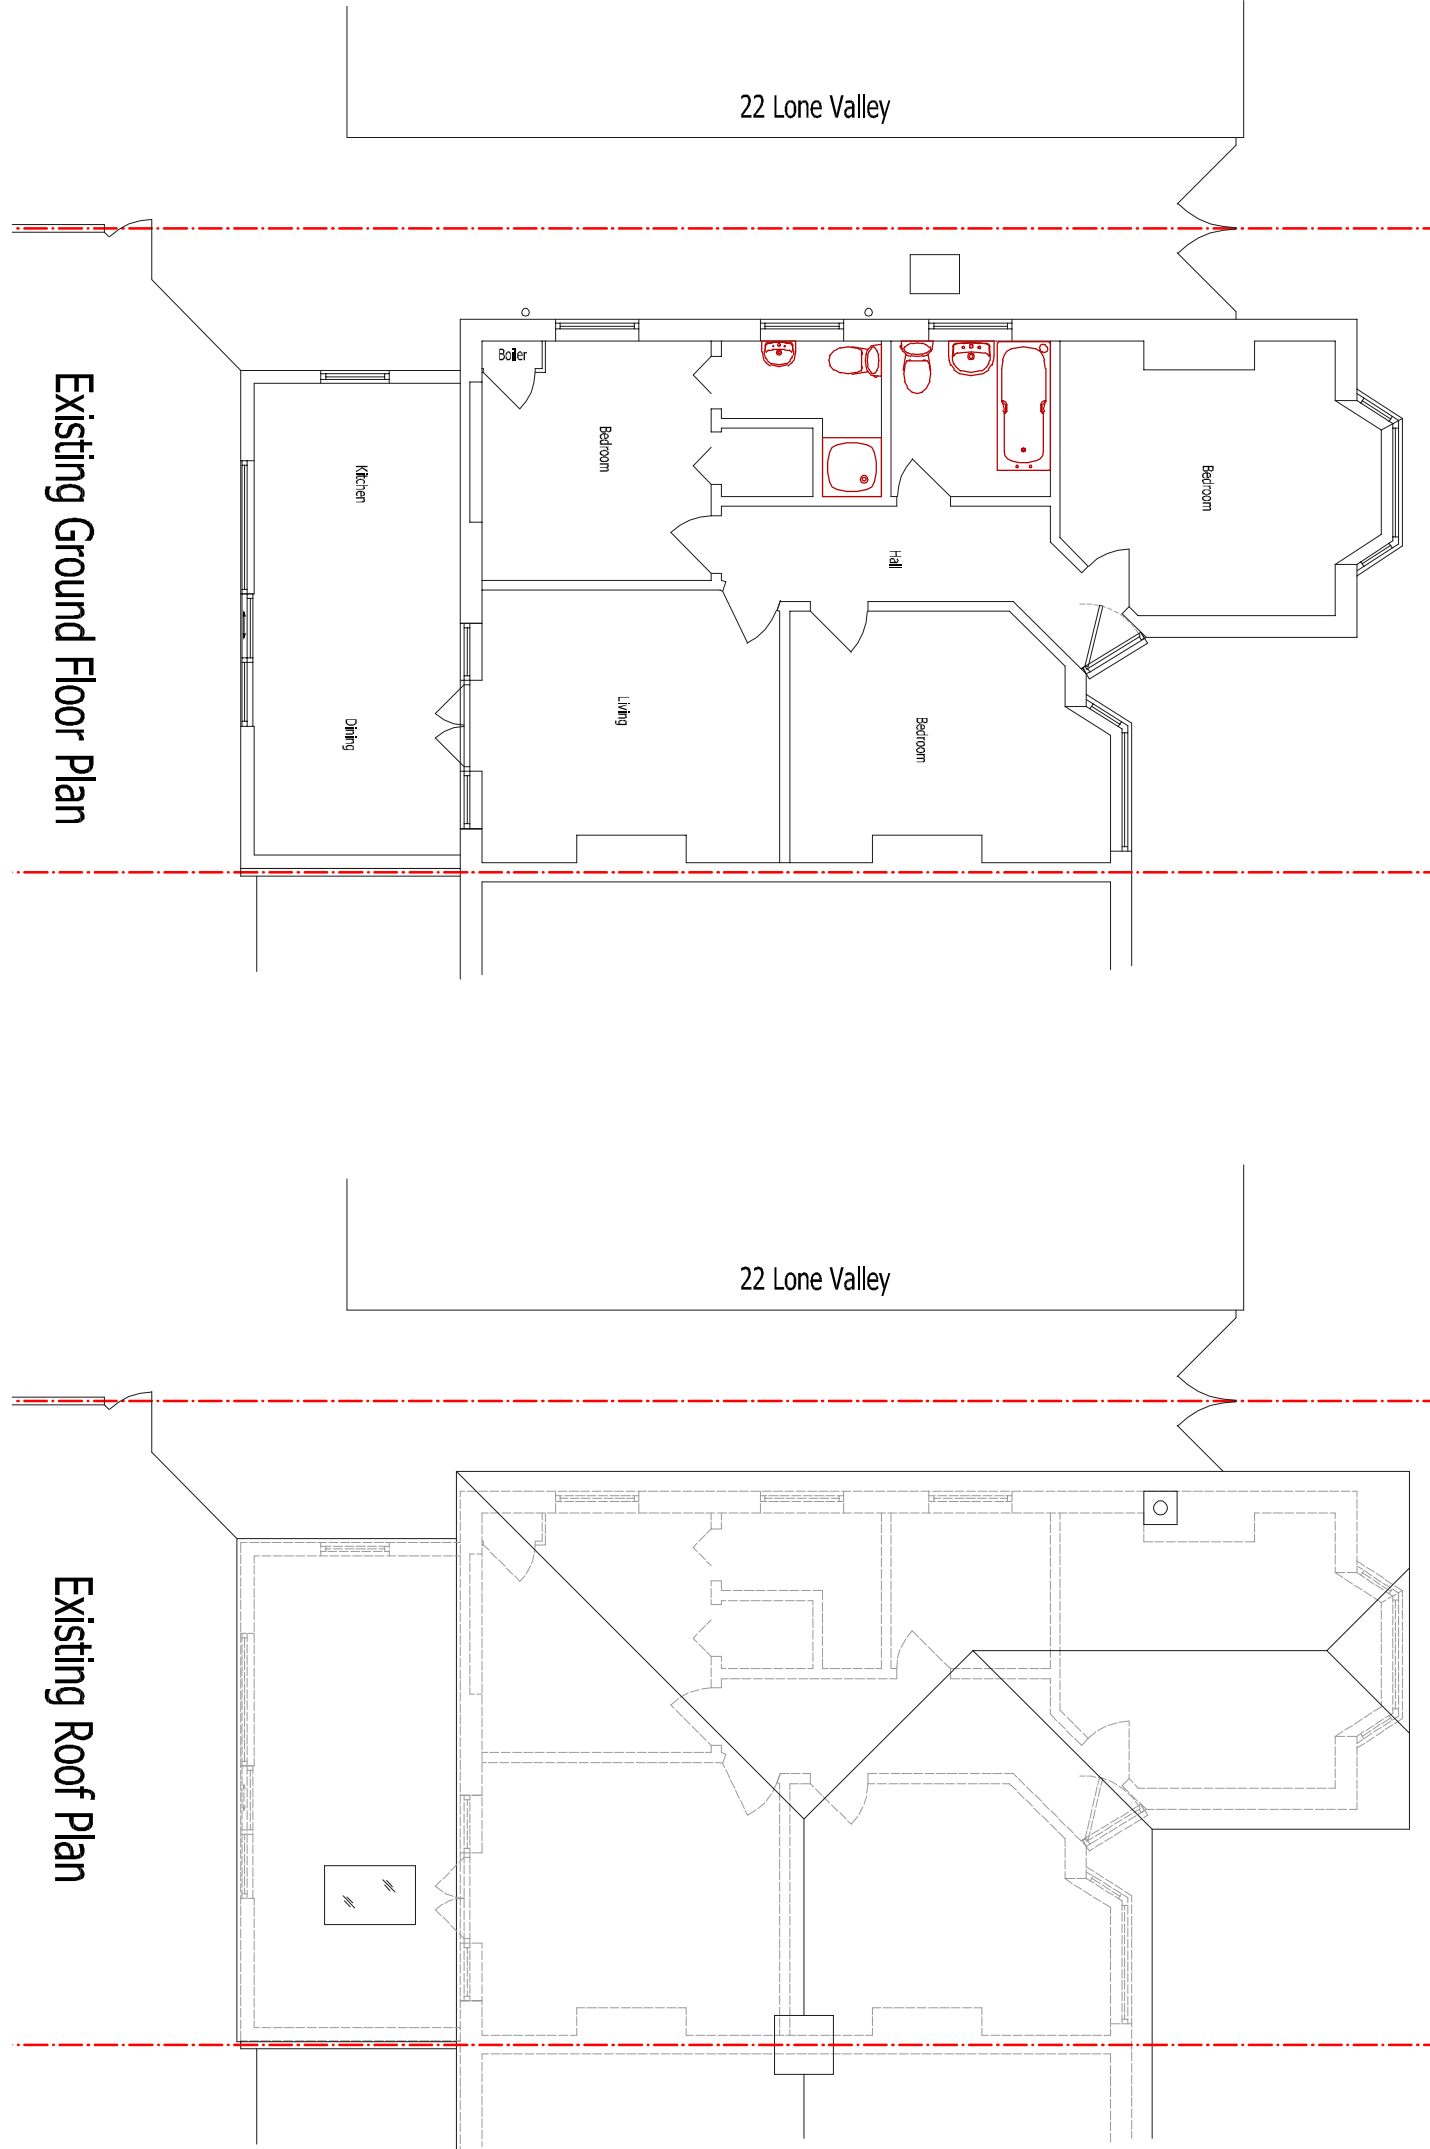


Existing Ground Floor Plan

Existing Roof Plan

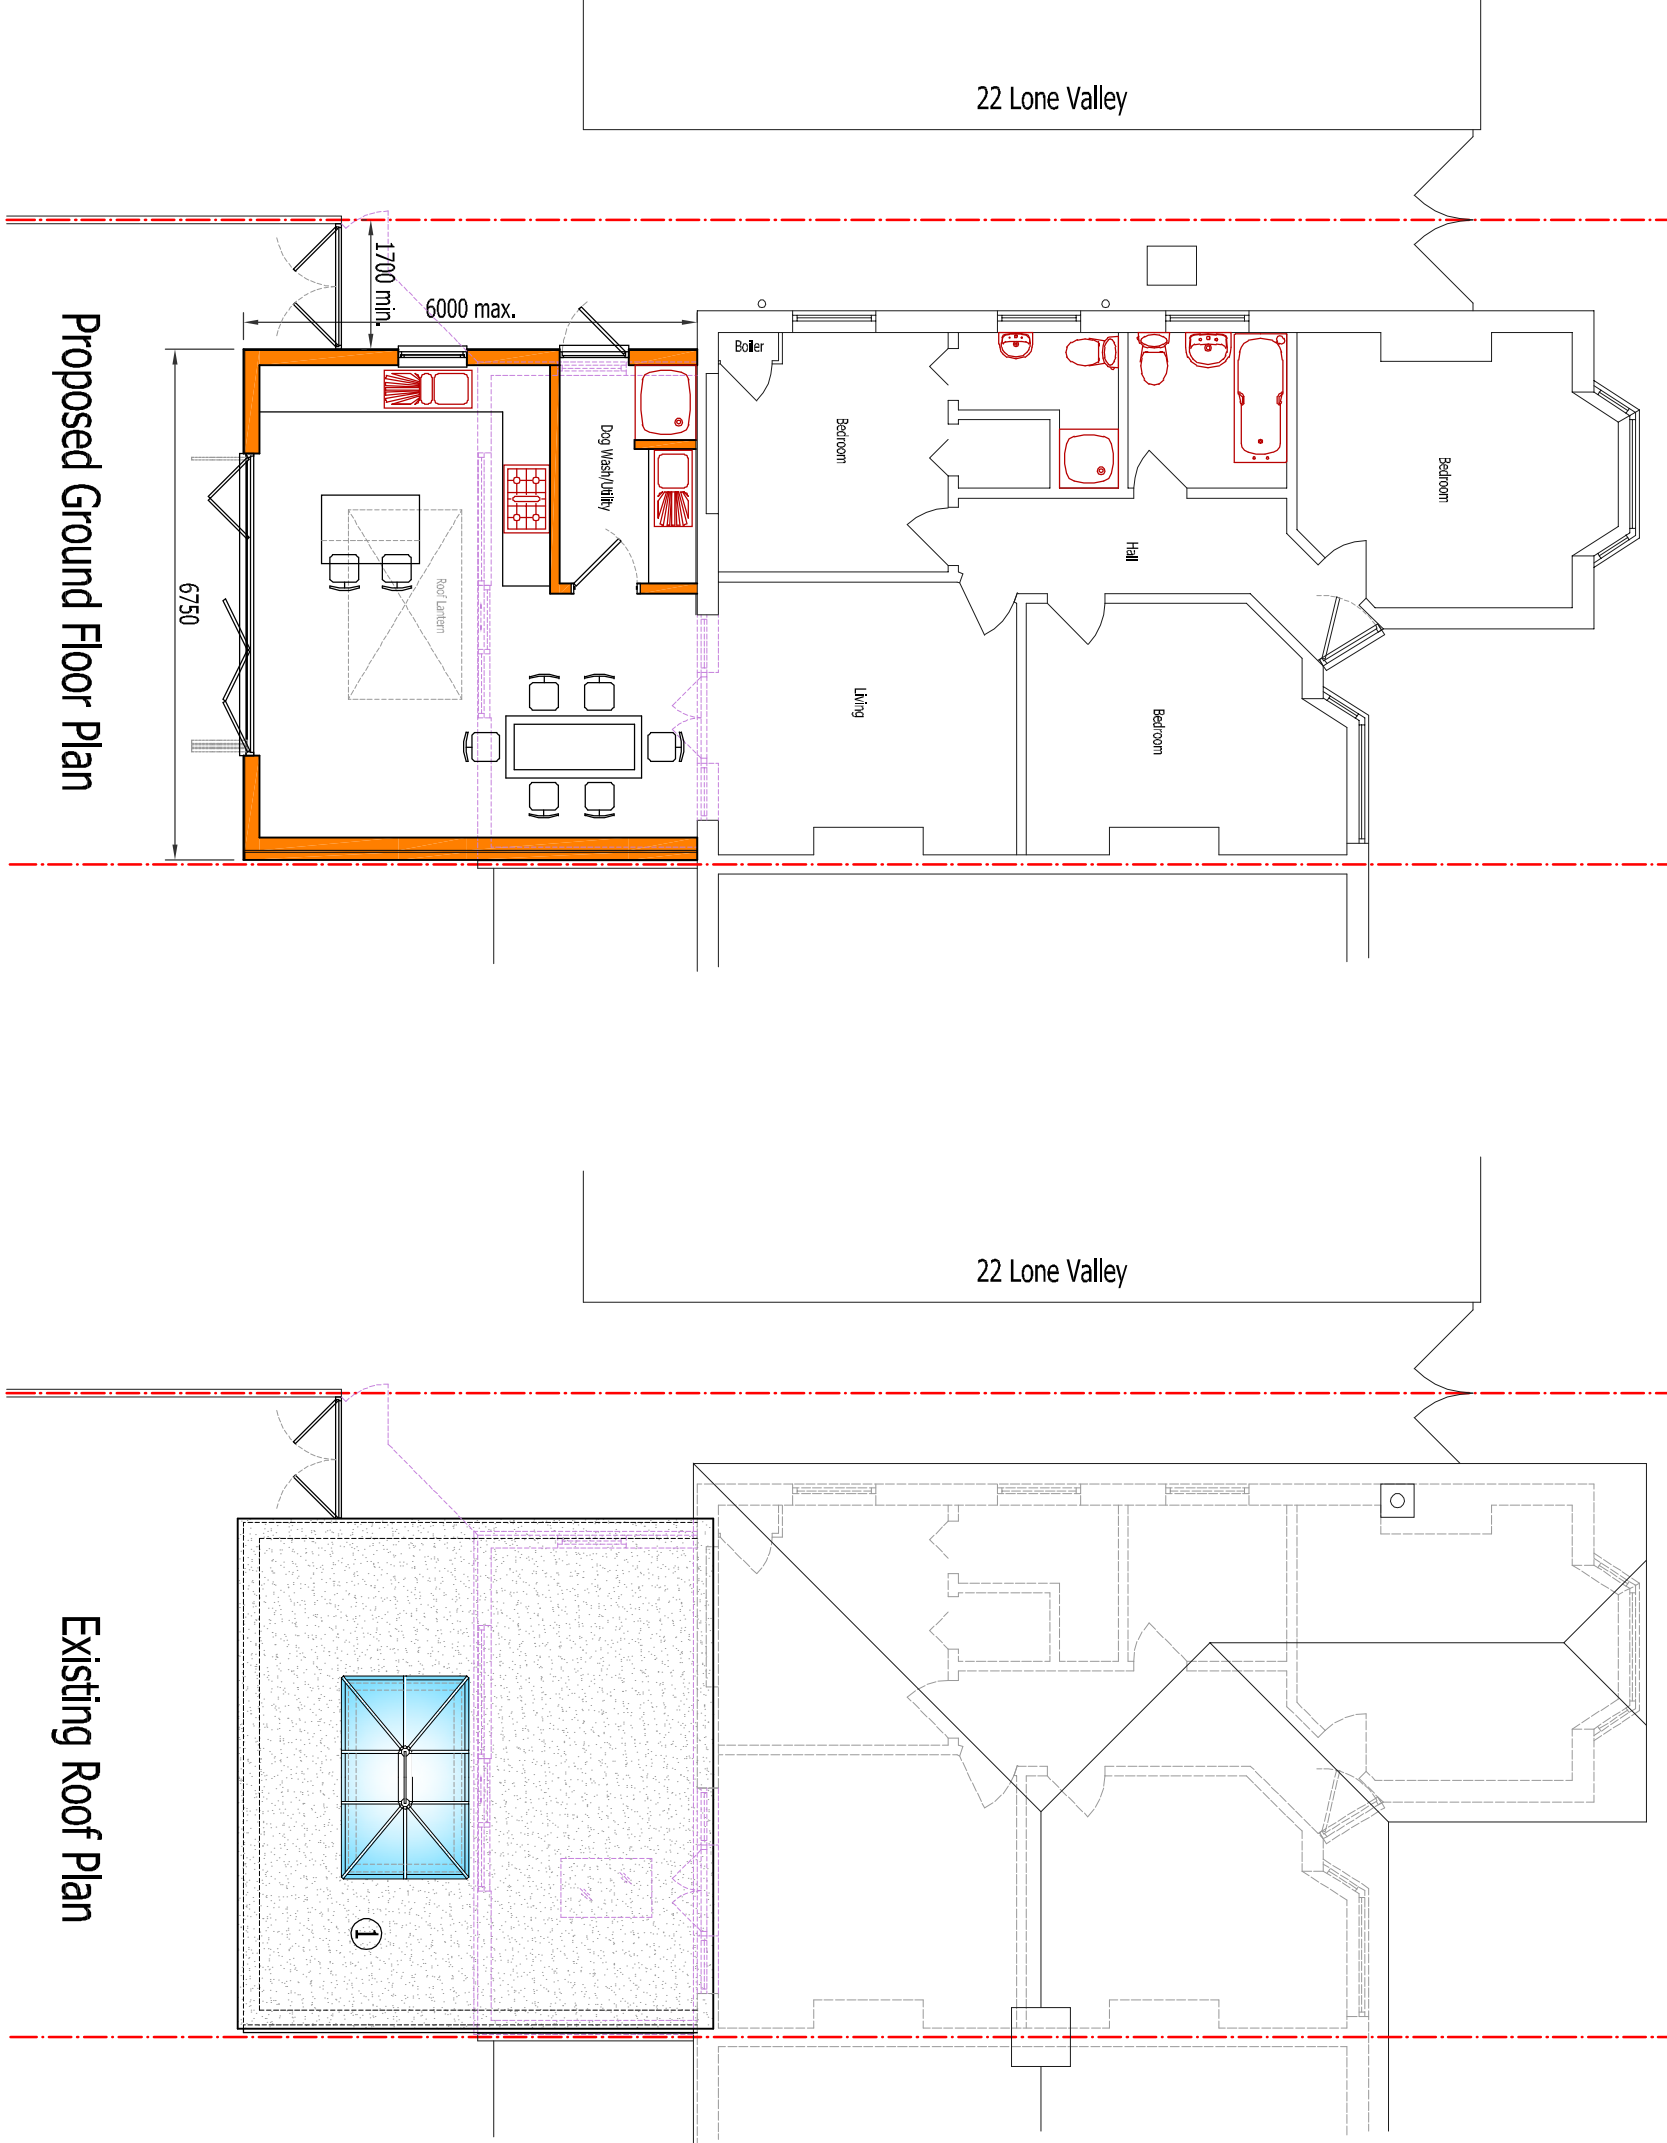


Proposed Ground Floor Plan

Existing Roof Plan

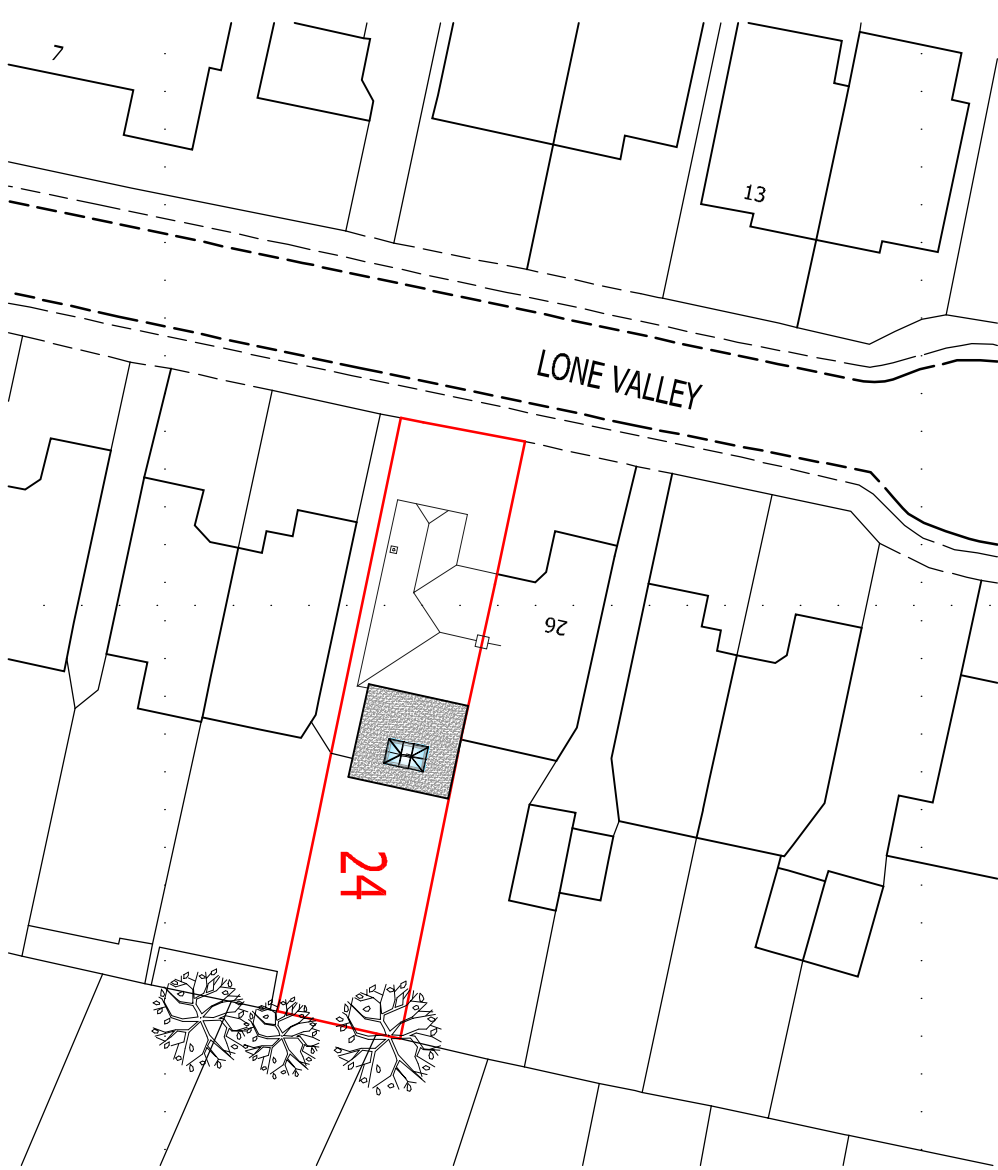

Site Plan 1:500

Crown Copyright 2021. All rights reserved. Licence number: 100022432

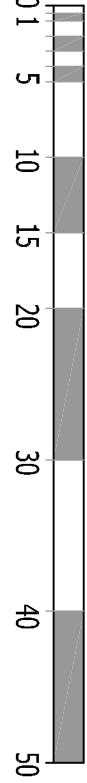

Location Plan 1:1250

Crown Copyright 2021. All rights reserved. Licence number: 100022432



A1									
----	--	--	--	--	--	--	--	--	--

21-1501 — PLO1

REV	DATE	DESCRIPTION	BY
-	20.12.21	Issued for planning	
		Preliminary issue	

HJCONCEPTS LTD
Suite A Second Floor
Trinity Court 2-4 West Street
Fatcham, Hampshire, PO16 0BH
Telephone: 01329 28684, Email: office@hjconcepts.co.uk
EXCLUDED PROJECT FILE

Mr & Mrs Perry 24 Lone Valley, Widley Hampshire, PO7 5DZ	
---	--

Rear Extension Plans & Elevations	
DATE	SCALE
Dec.21	1:1250, 500, 100, 50

PROJECT ID	21-1501
PROJECT NAME	PLO1