
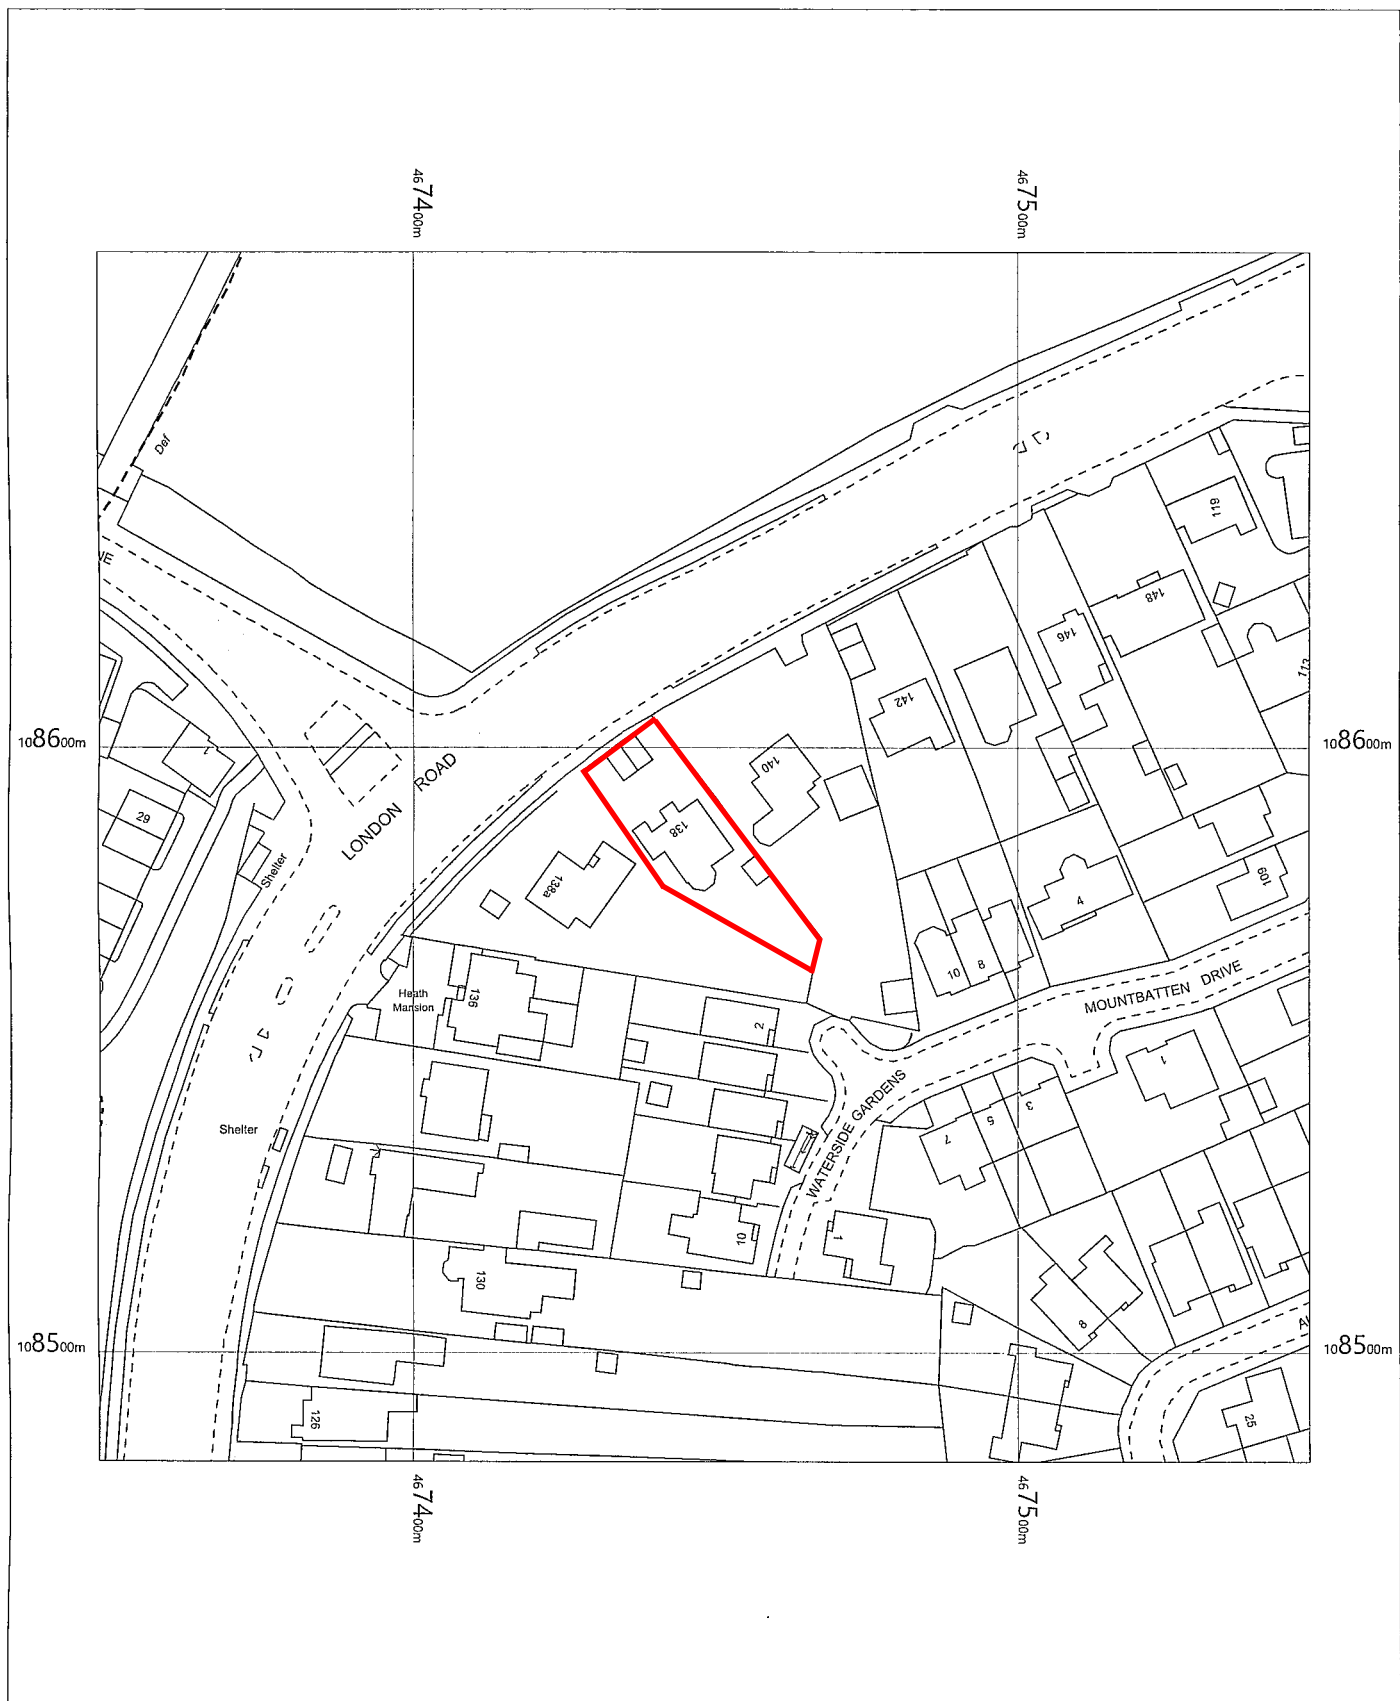


138 London Road,
Waterlooville,
Hampshire
PO7 5ST

OS MasterMap 1250/2500/10000 scale
Tuesday, October 12, 2021, ID: MPMBW-00995816
www.blackwellmapping.co.uk

1:1250 scale print at A4, Centre: 467448 E, 108582 N

©Crown Copyright Ordnance Survey. Licence no. 100041041

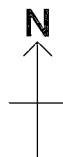

BLACKWELL'S
MAPPING SERVICES
PERSONAL & PROFESSIONAL MAPPING
www.blackwellmapping.co.uk

TEL: 0800 151 2612
maps@blackwell.co.uk