


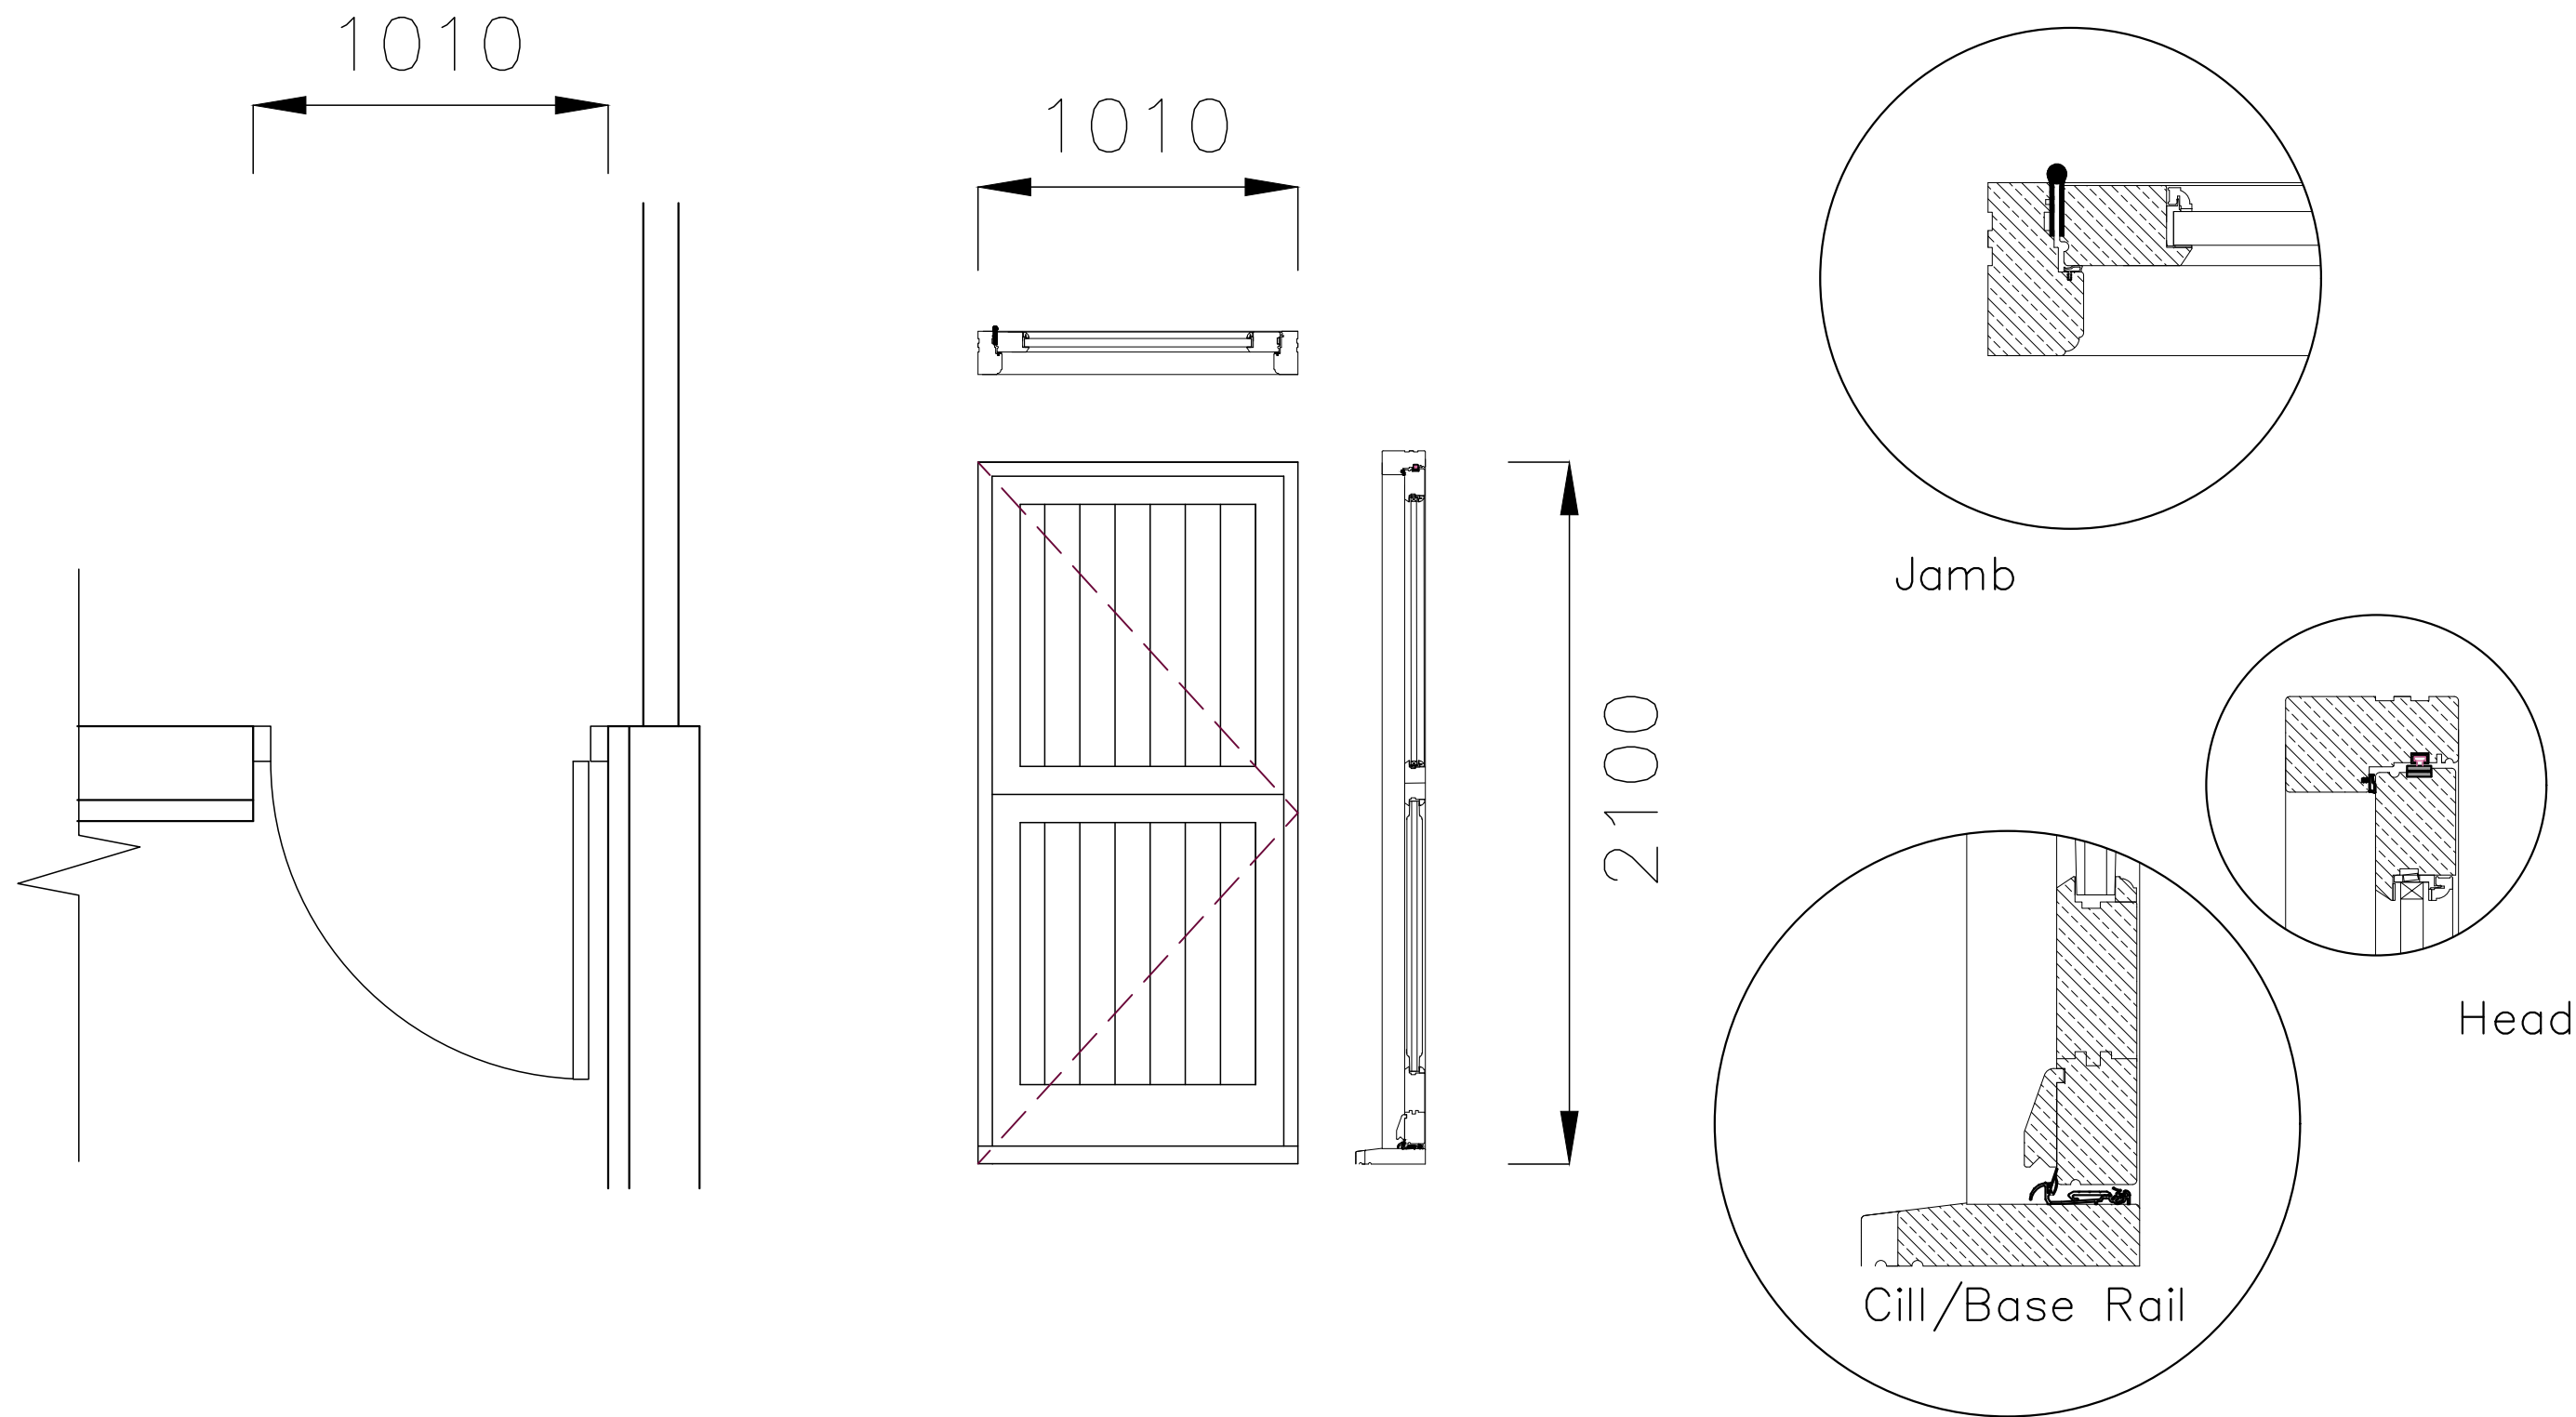

Northney Farm Tea  
Rooms,  
St Peters Road,  
Hayling Island,  
PO11 0RX

## D02 Details

| Revisions | a) Note/Date/Initial |
|-----------|----------------------|
| b)        |                      |
| c)        |                      |
| d)        |                      |

**CAD**

Critchley Architecture And Design Ltd.  
Contact: 02392 474 919 | info@caad.online

The Old Brewery, 15E South Street, Havant, PO9 1BU



Scale A3 = 1:20  
Drawn SAR  
Date 24/11/2021

21089-602<sup>0</sup>