




North elevation

6. Internally illuminated Premier Inn sign with logo roundel and letters illuminated only. Reynobond® ACM panel is 4790 x 1198mm.

Sign 6 is subject to review when building is in place.

North elevation currently has limited visibility due to two banks of trees on either side of A27 westbound on-ramp. Sign may only be visible at night when trees are not in leaf.

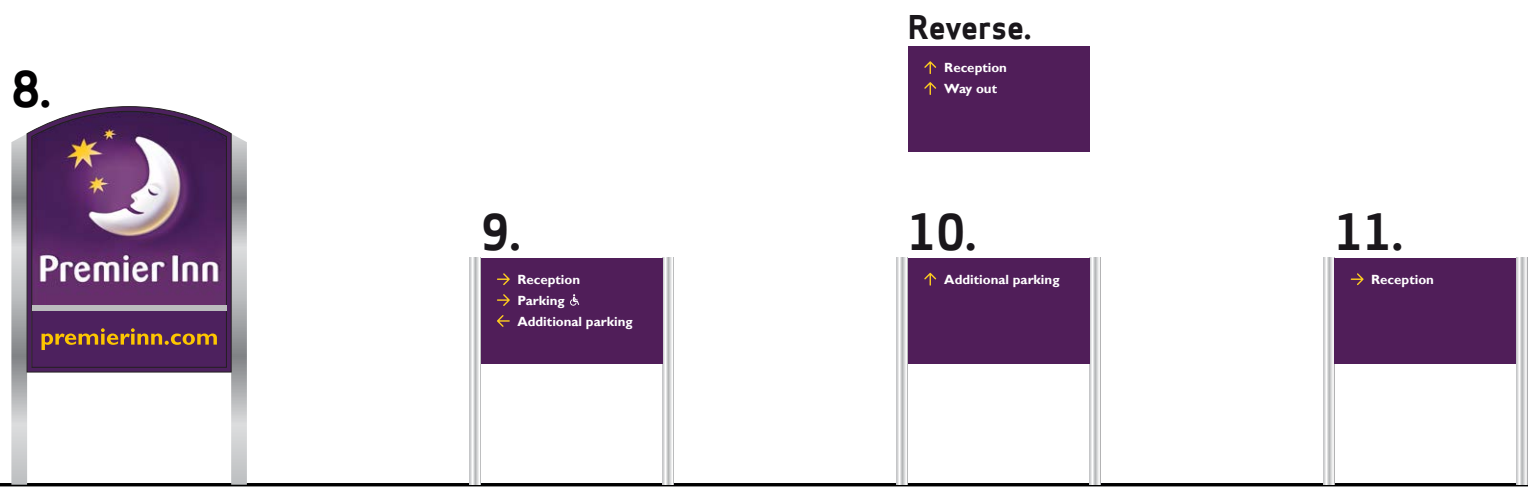

8. 2500mm Premier Inn entrance sign with stainless steel posts and 1350 x 1755mm panel fret cut with acrylic moon & stars logo internally illuminated.

9 & 11. 1500mm Single sided Premier Inn directional sign with 1200 x 700mm panel finished purpled and white text and yellow arrows mounted on silver posts.

10. 1500mm Double sided Premier Inn directional sign with 1200 x 700mm panel finished purpled and white text and yellow arrows mounted on silver posts.

Supply 1 No disabled parking bay sign per disabled parking bay on site.

LANGSTONE RD - BLOCK PLAN 1:500 SCALE AT A3

