


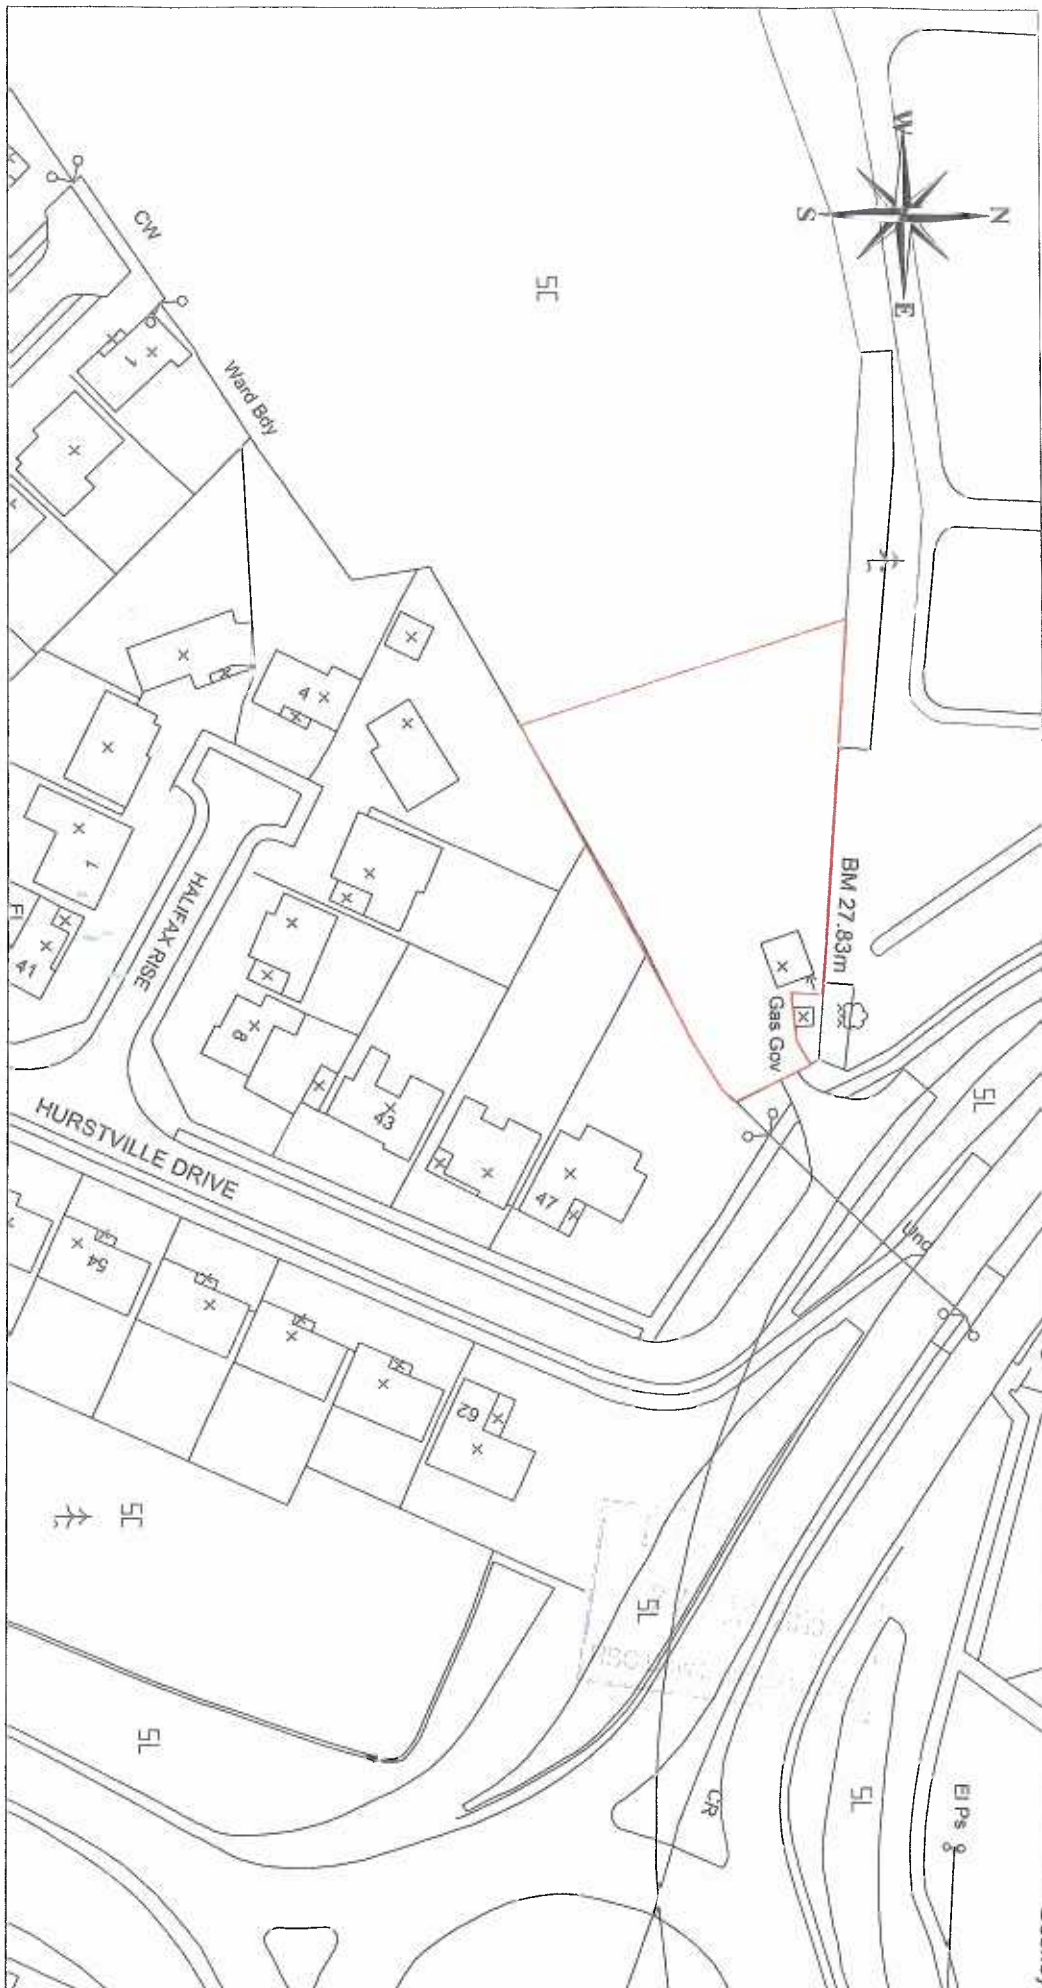

Public Service Plaza
Civic Centre Road
Havant
Hampshire PO9 2AX
tel 023 9247 4174 fax 023 9248 0263
www.havant.gov.uk



Havant
BOROUGH COUNCIL

Former Depot Site Hulbert Road

Drawn By: VO
Scale: 1:1000
Drawing No: ES.8.10.190615

Cleaner, Safer, More Prosperous