


PROPOSED SINGLE STOREY REAR ADDITION
14, TRELOAR ROAD, HAYLING ISLAND, HANTS.
FOR N. GREEN.

HAVANT BOROUGH
COUNCIL
19 MAY 2015
RECEIVED

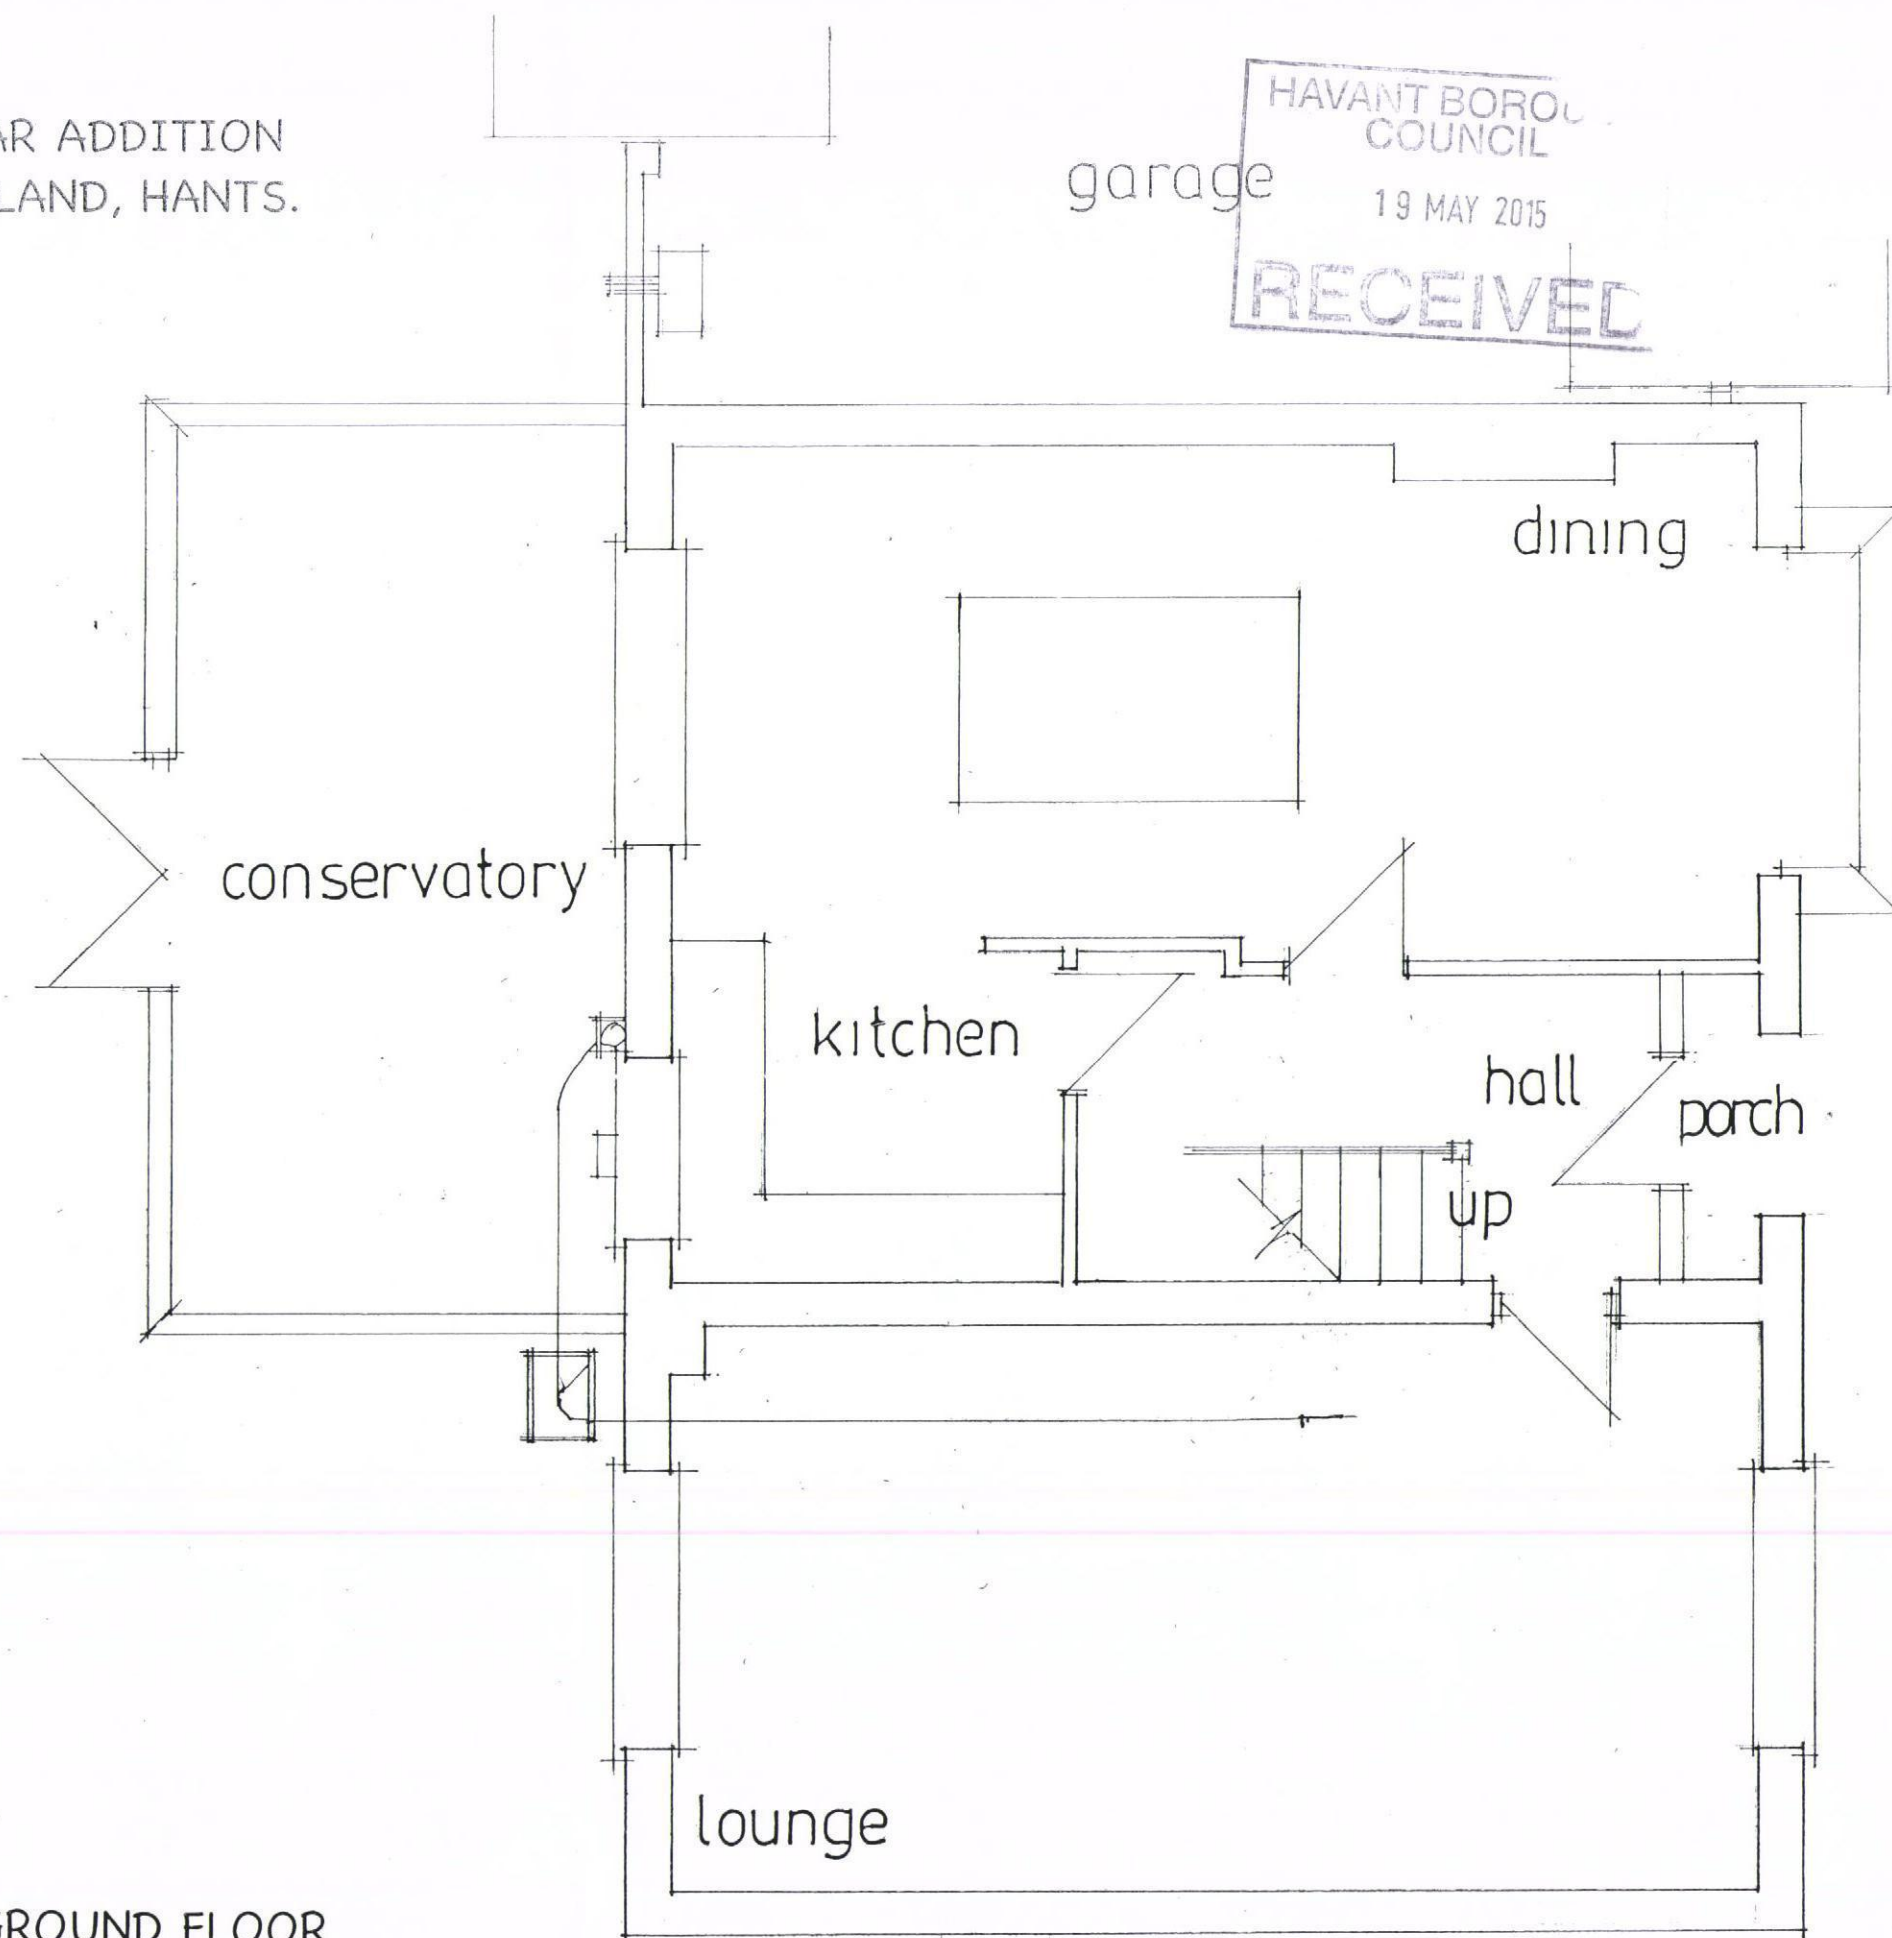

EXISTING GROUND FLOOR

date may 15
scale 1:50

PETER J. WALKER-MRICS
CHARTERED SURVEYOR
182 SEAFRONT, HAYLING ISLAND, HANTS
PO11 9 AN

TEL: 02392467571