


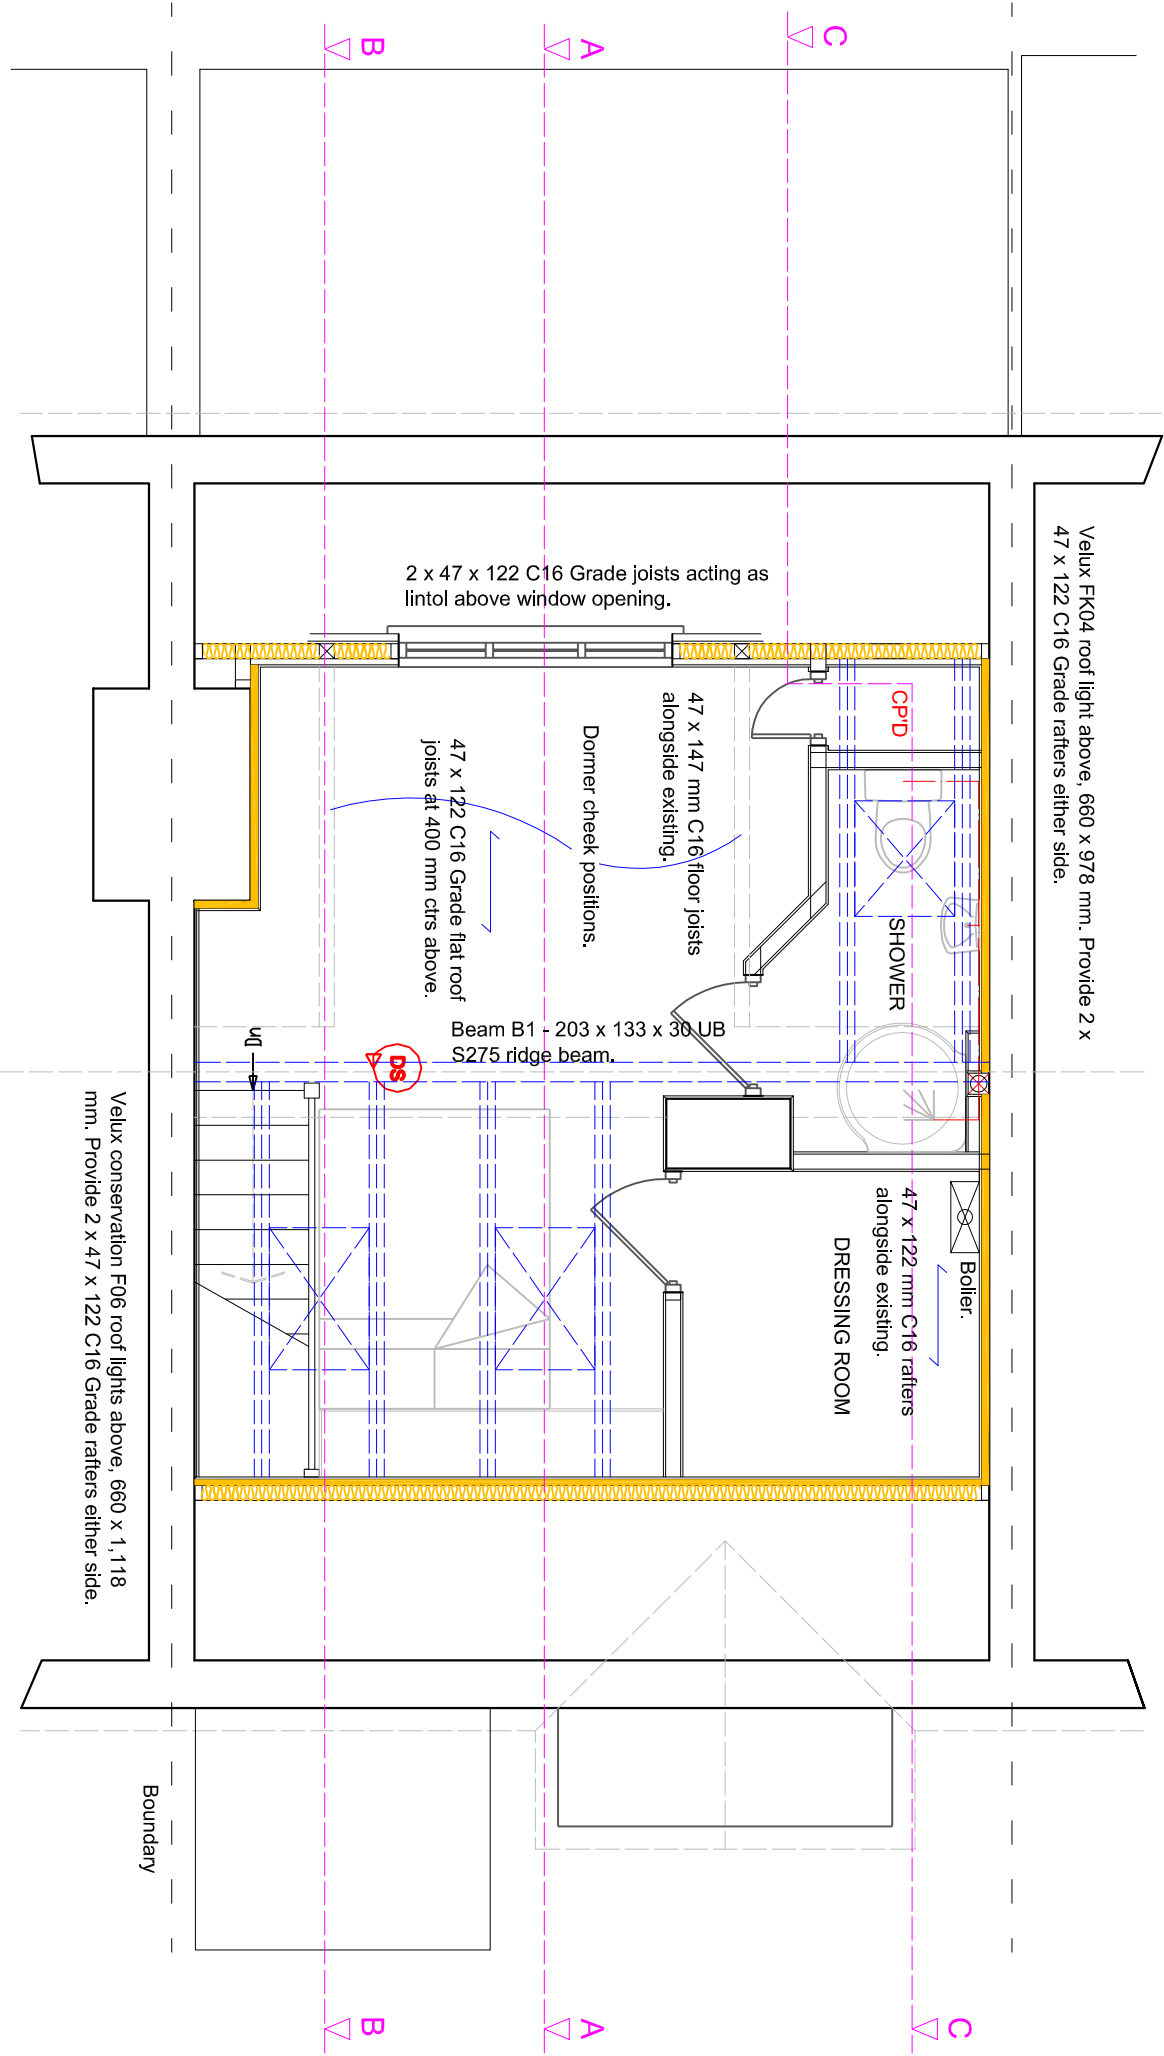

PROPOSED SECOND FLOOR PLAN

Notice under the Party Wall Etc Act 1996 to be served on adjoining property owners with an award agreed and signed where applicable.

Final layout and kitchen design to be to clients choice and specification.

Drawings to be read in conjunction with C Lambourne structural calculations and design dated 11 January 2015, including bearing details.

