



SUPERSEDED

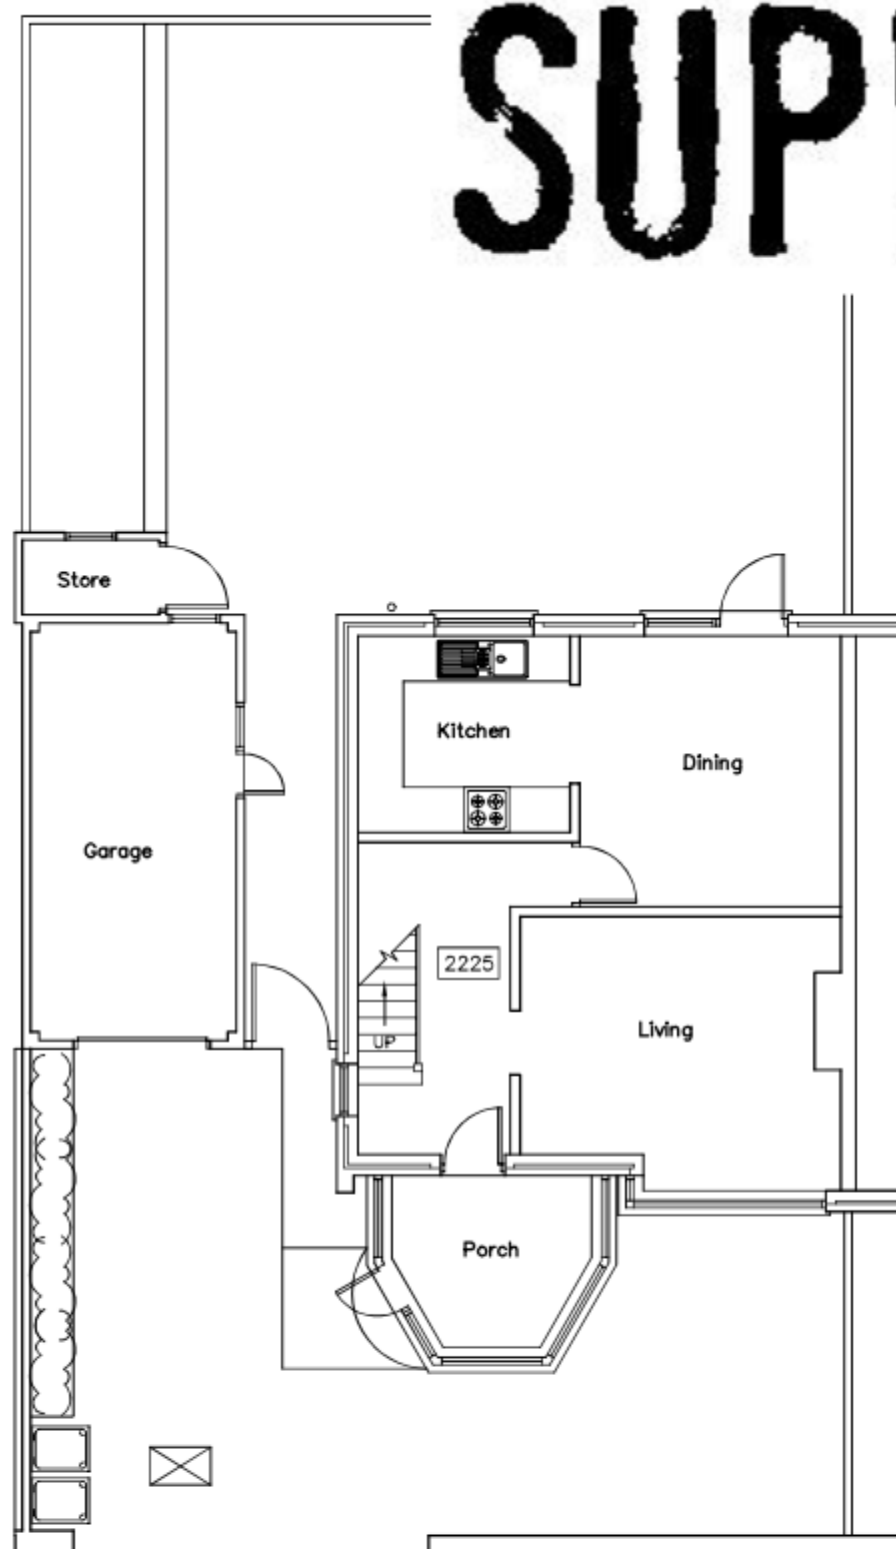

GROUND FLOOR

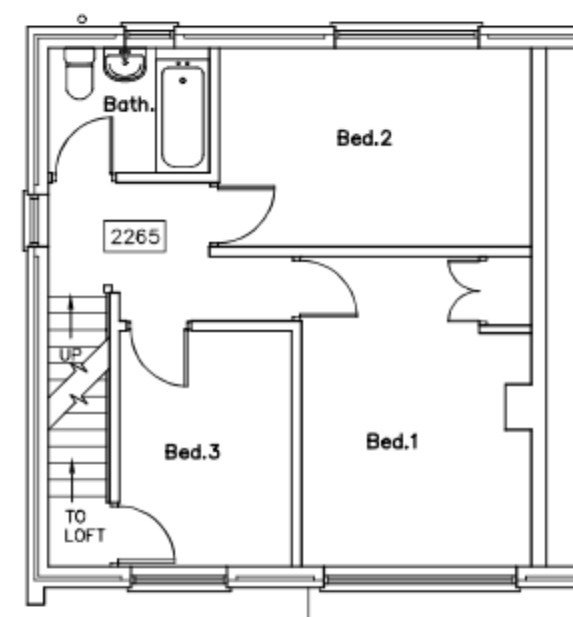

FIRST FLOOR

11 Norton Close,
Waterlooville,
P07 7AG

SURVEY
PLANS

Revisions
A.
B.
C.
D.

Martin Critchley
Chartered Architect
7 North Street
Havant, Hampshire, PO9 1PW
023 92 474 919
critchleyarchitect@hotmail.com

Scale A1 = 1:50, A3 = 1:100
Date 05/02/15
Drawn JHL

1508-101⁰

metres

10

20

30