
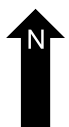
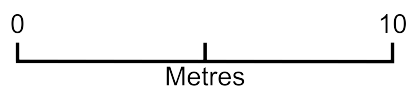


Slipway

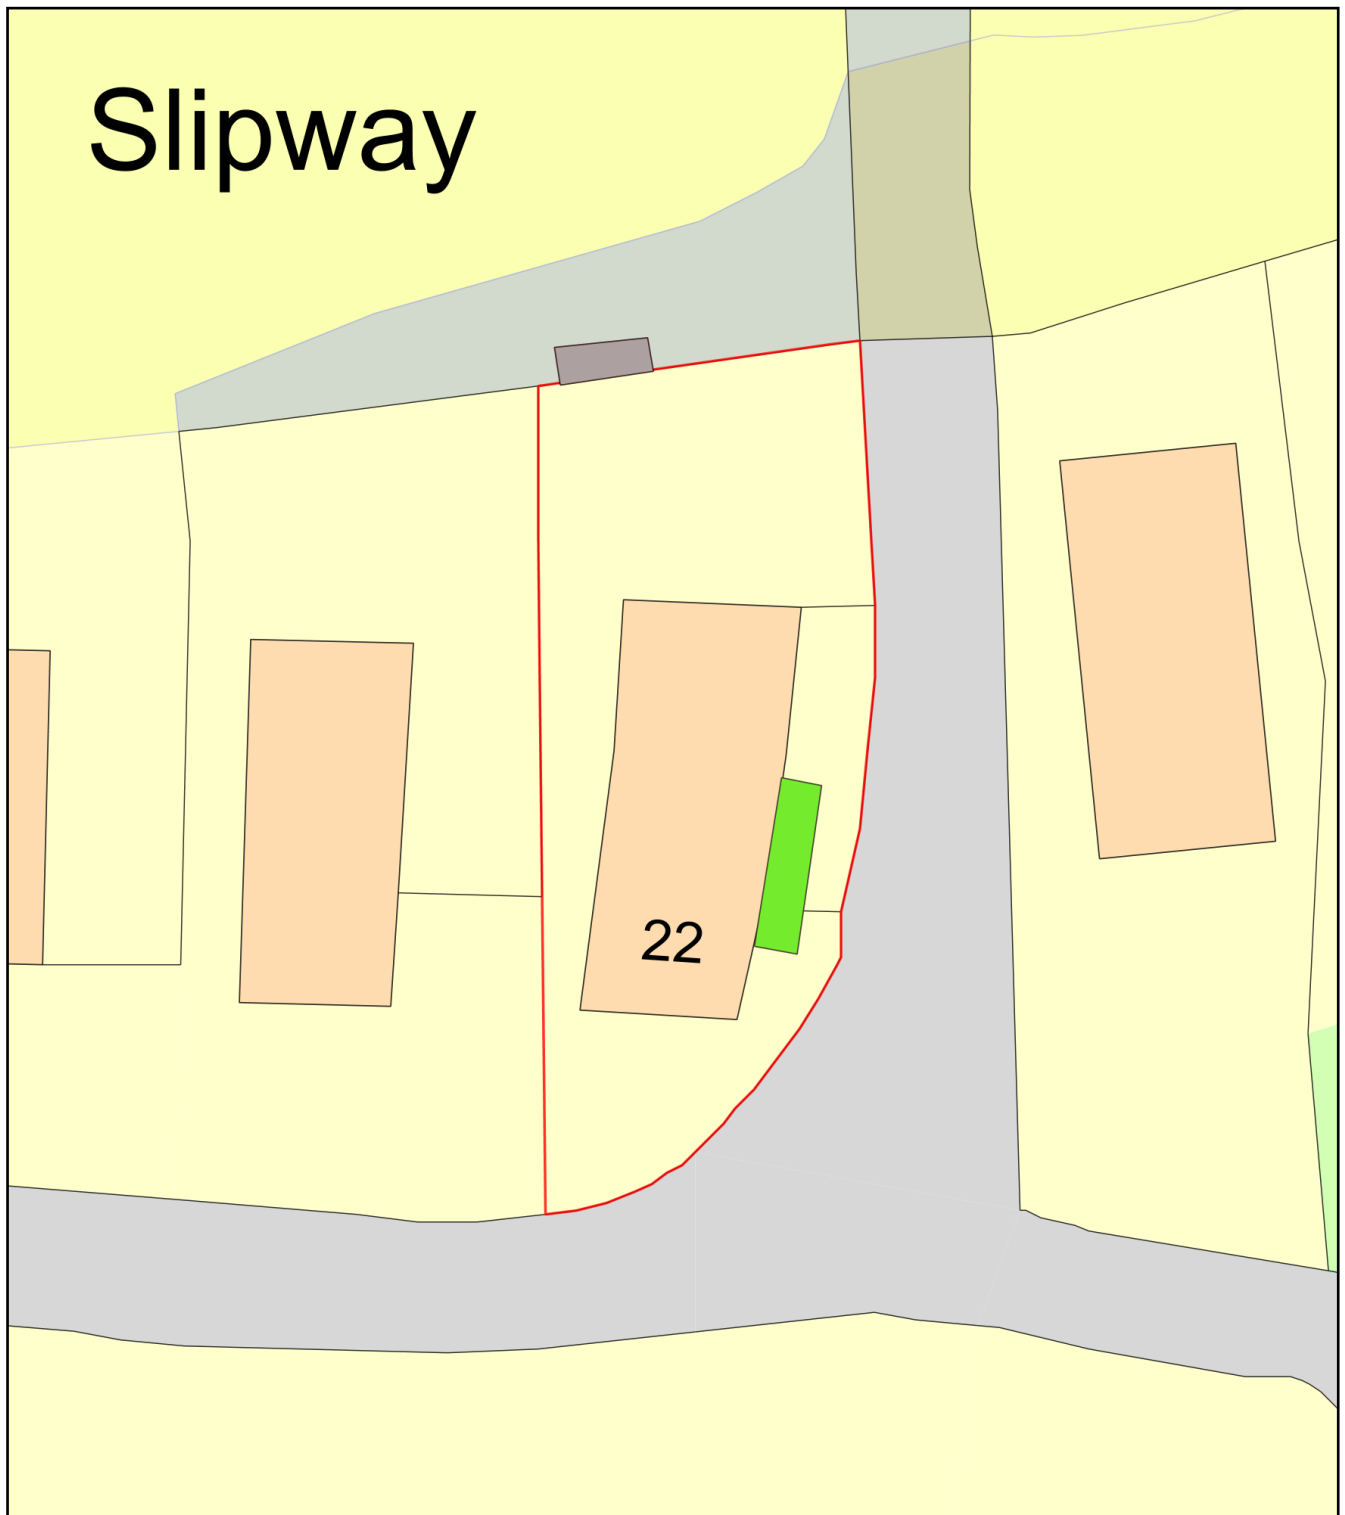

Plan Produced for: Simon Spraggs

Date Produced: 14 Jan 2022

Plan Reference Number: TQRQM22014164502976

Scale: 1:200 @ A4