
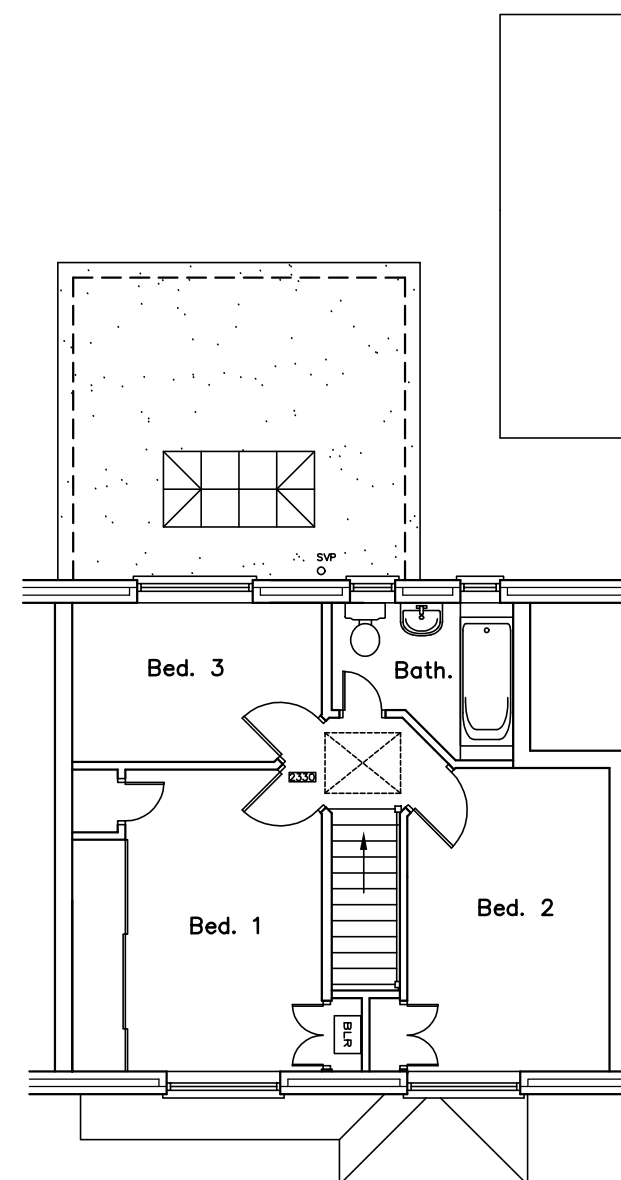
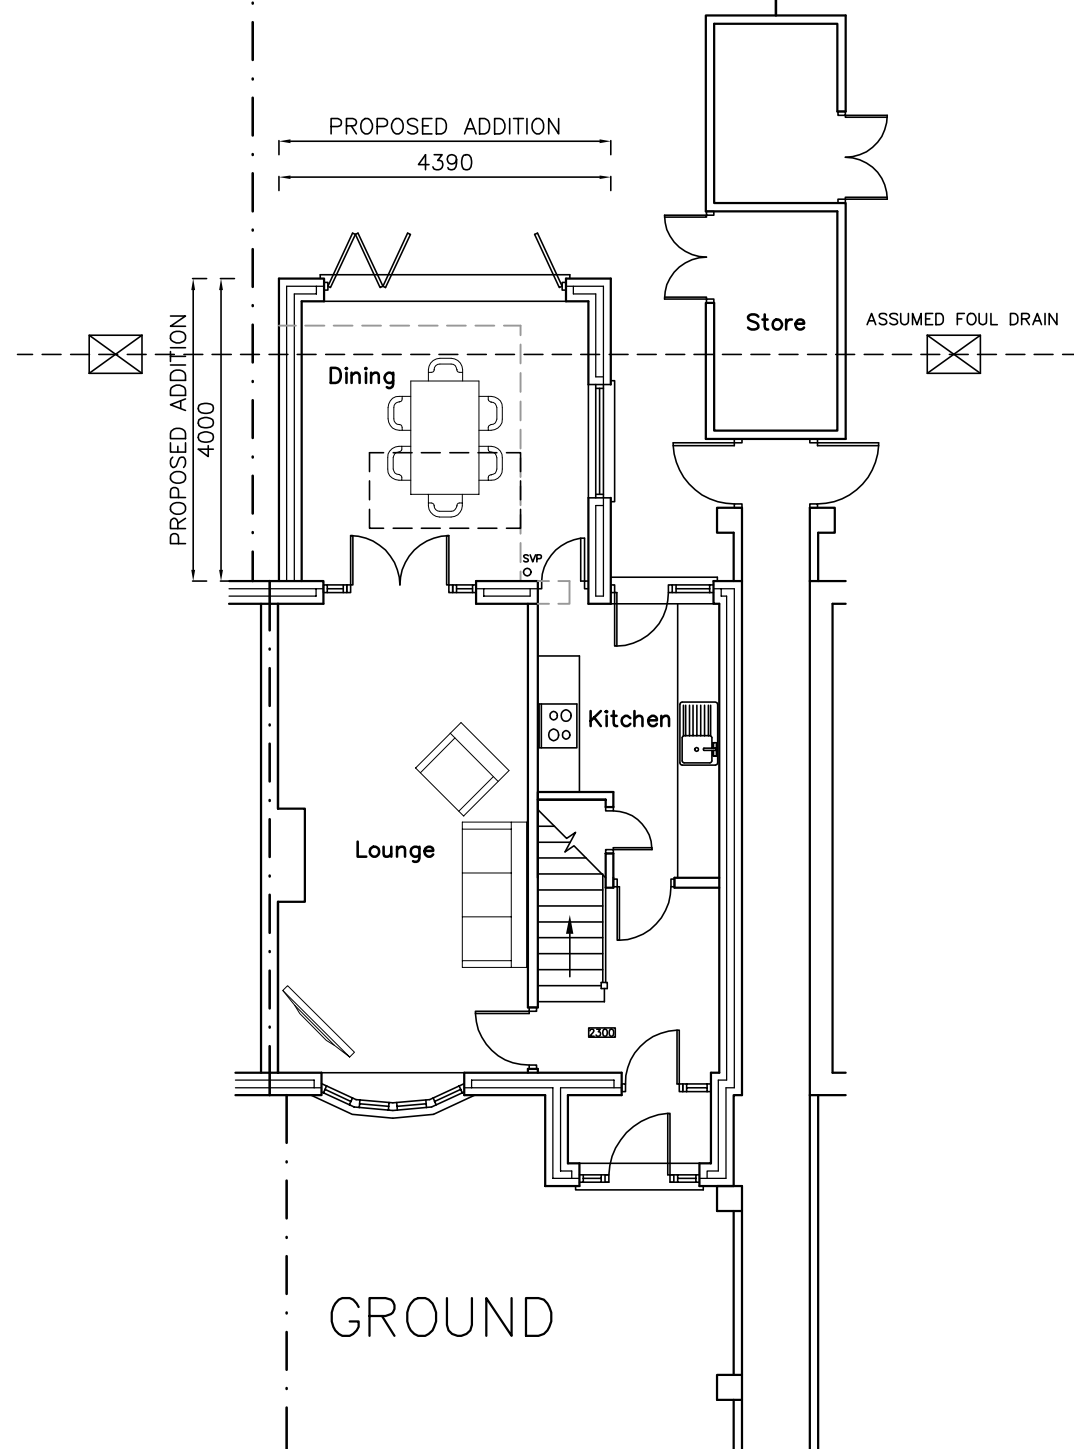


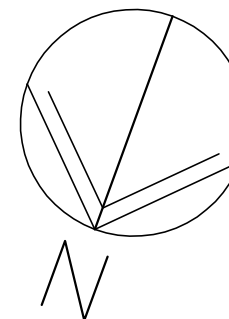


102 High Lawn Way
Havant
PO9 5BT

PROPOSED PLANS

Revisions

- A. Lantern and bifold amendments. 10/11/16
- B.
- C.
- D.

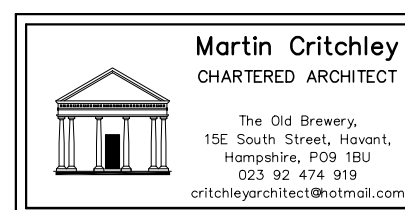

Scale A1 = 1:50, A3 = 1:100
Date 08/11/16
Drawn JGF/JHL/SAR

metres

10

20

30

1690-401^A