


SITE LOCATION

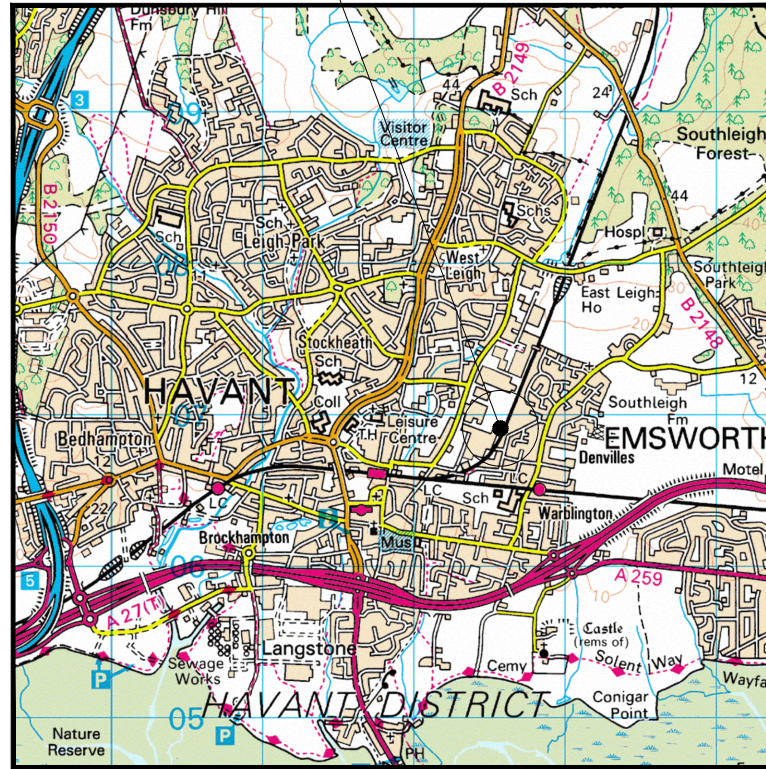

Site Location Plan
(Scale 1:50,000)




ORIGINAL SCALE AT A3 - 1:50,000


O.S. Ref. - E:472576 N:106911

Based upon ordnance survey maps with the permission of the controller of Her Majesty's stationery office. © Crown Copyright.

Consultant Licence Number: 100039785

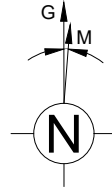

SITE LOCATION

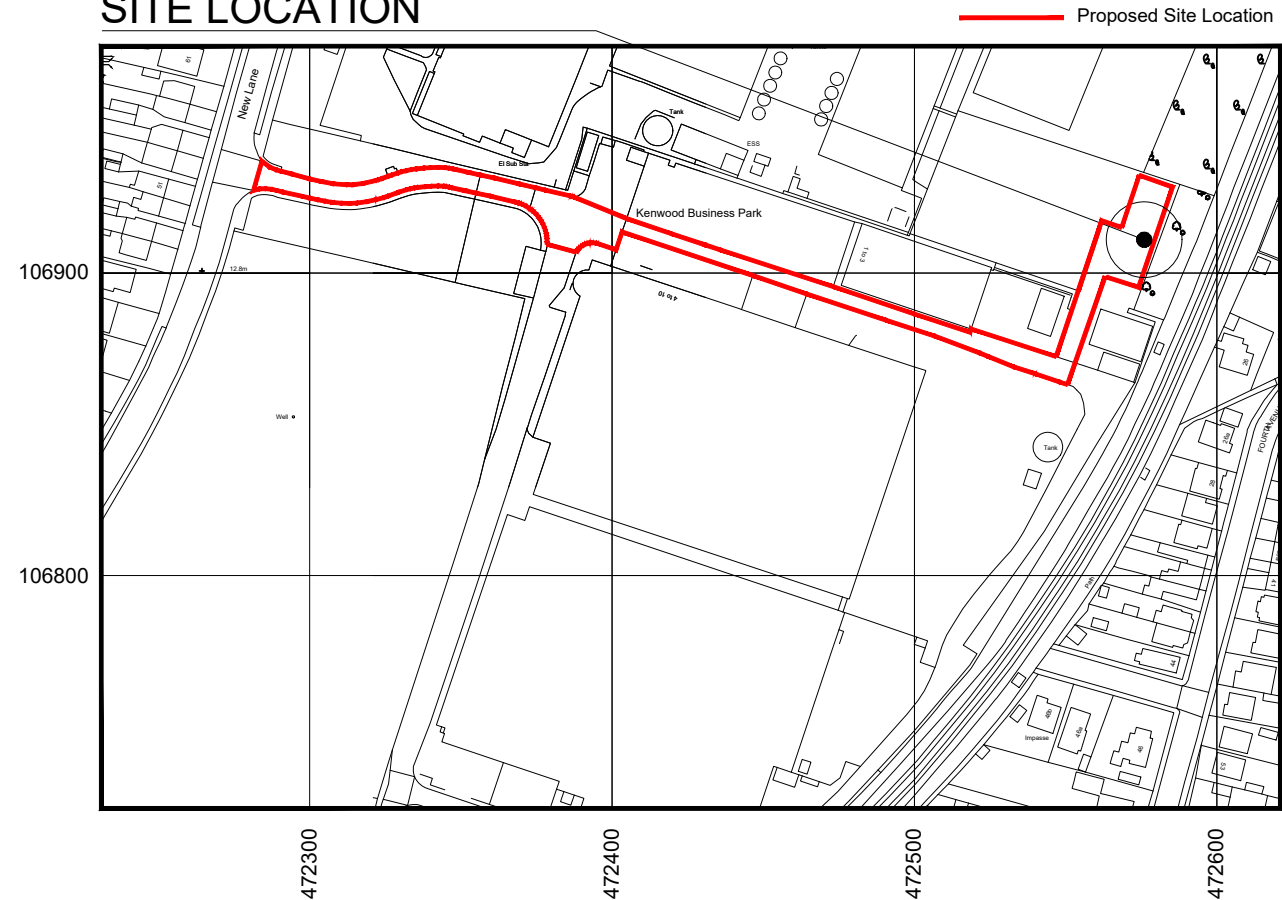

Site Demise Plan
(Scale 1:2,500)



ORIGINAL SCALE AT A3 - 1:2500

ALL DIMENSIONS IN MILLIMETRES

ORIGINAL DRAWING SIZE A3 P1808-212

NOTES

1. This drawing to be read in conjunction with drawing series 001-007.
2. All dimensions are in mm unless otherwise noted.
3. Responsibility is not accepted for errors made by others in scaling from this drawing. All construction information should be taken from figured dimensions only from this drawing.

REV	DESCRIPTION OF REVISION	DATE	BY
C	SITE DEMISE PLAN AMENDED	24.11.21	ZS
B	DEMISE AMENDED	11.11.21	ZS
A	PLANNING ISSUE	01.11.21	VV



2 Charnwood House, Marsh Road, Bristol BS3 2NA
tel :0117 966 5526 web: euro-tel-design.com



15 Bedford Street, London WC2E 9HE t: 0203 5100 602 www.cityfibre.com

Drawing Title		
SITE LOCATION PLANS		
Site Location		
KENWOOD BUSINESS CENTRE NEW LANE HAVANT PO9 2NH		
Drawn by VV	Checked by SB	Approved by JR
Date Drawn 01.11.21	Date Checked 01.11.21	Date Approved 01.11.21
Site Code HAV1	Drawing Number P1808-212-PL-001-C	