




PHYSICAL SCALE IN METERS @ 1:100

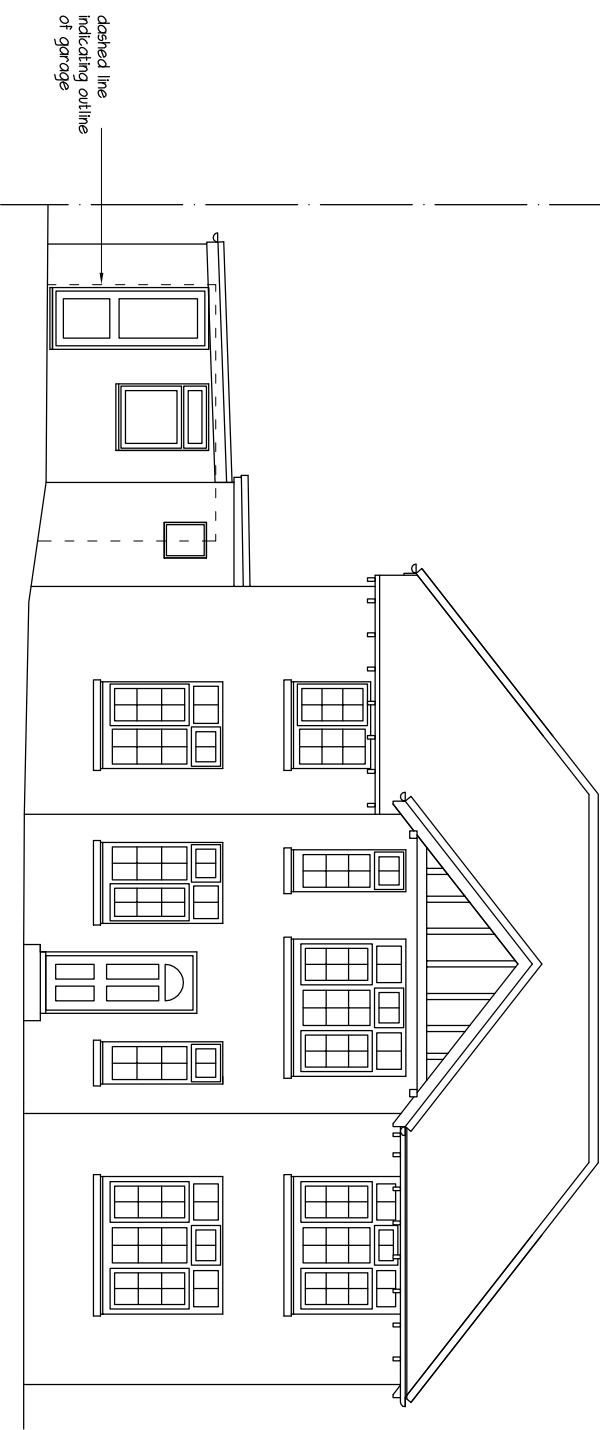


Existing North

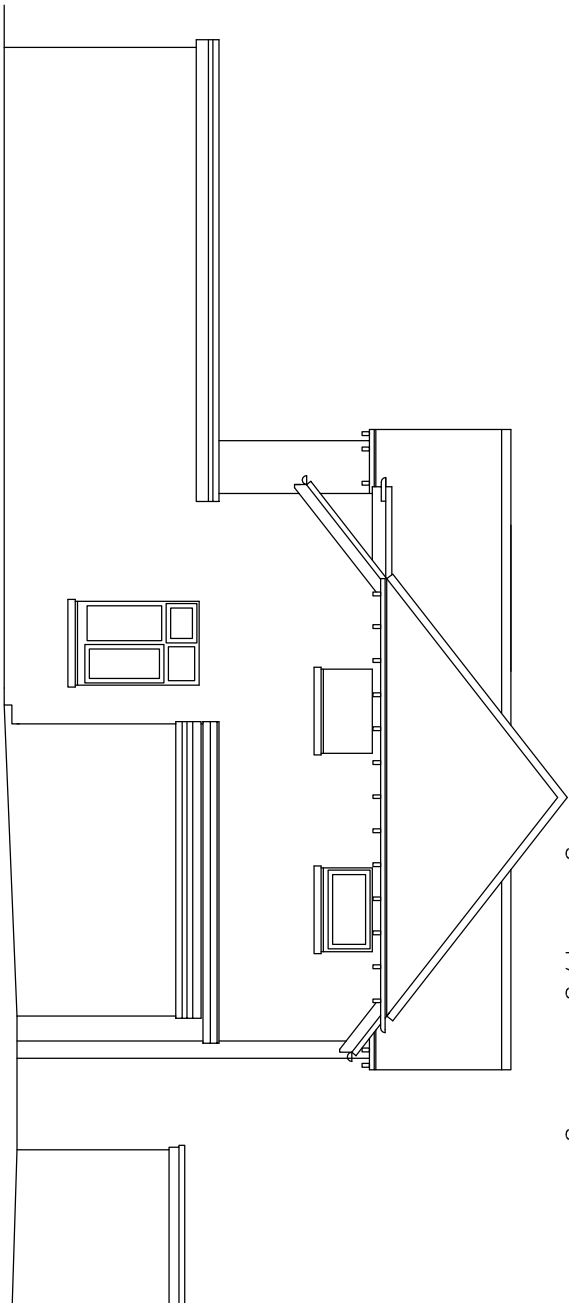

Existing West

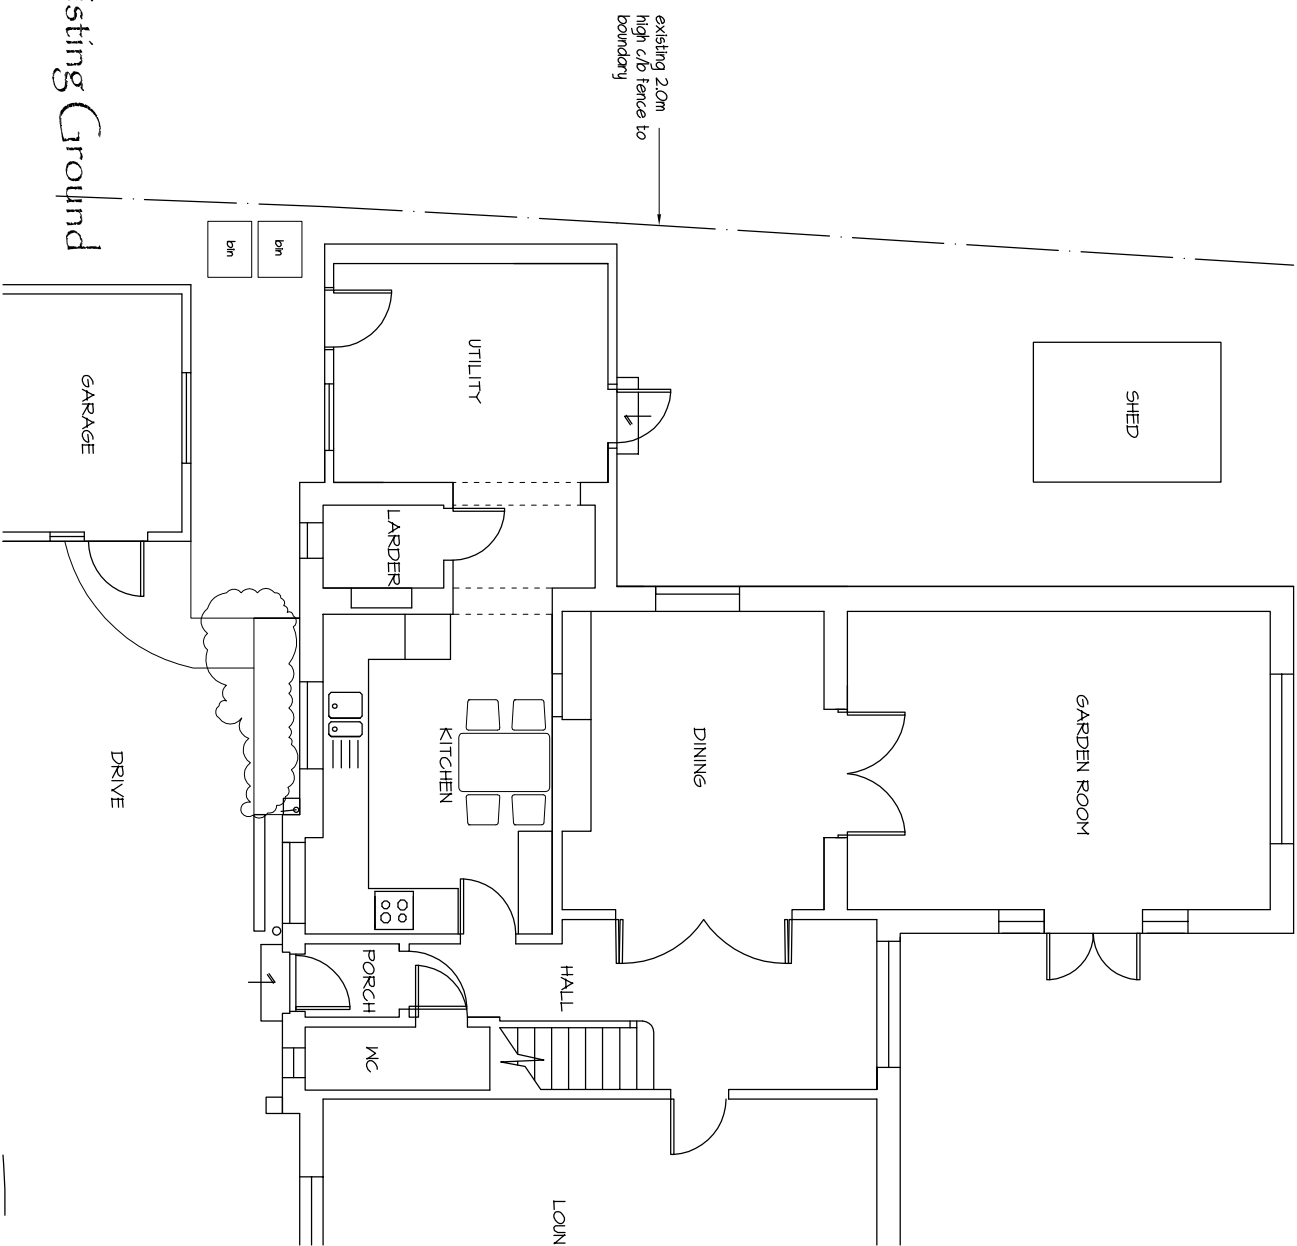

Existing Ground

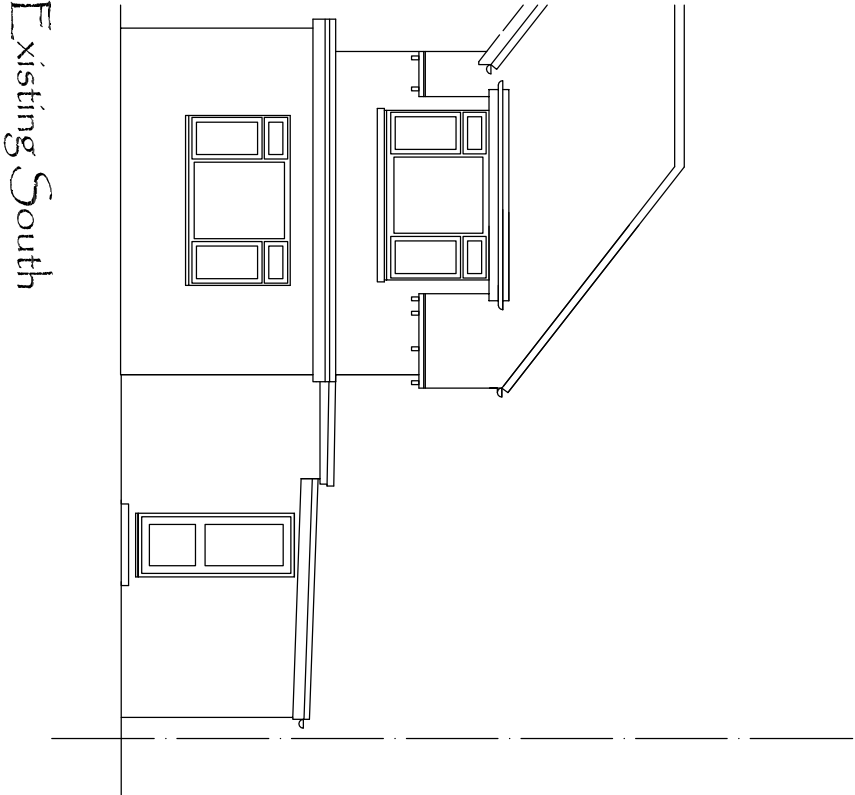

Existing South

NOTES:
This drawing has been produced solely for PLANNING/DESIGN.
Do not Scale from this Drawing except for planning purposes.
Any drainage shown is presumed and to be checked on site
before commencement of works.
This drawing is the copyright of MF Designs Ltd.

A: 11/01/2022 - amended ground layout to show full extent of existing garden room

mf designs ltd

Chartered Architects



36 Grove Road • Havant • Hampshire • PO9 1AR
Director: Martin Farrer RIBA • Co Registration No.4507379

t/f 02392 470967
e admin@mfdesigns.org.uk

Date: Sep 2021 Job No: 3285
Scale: 1:100 Dwg No: EX_01 A