



WINDOW 3


REFERENCE	MATERIALS AND FINISHES
W3	Toughened single glazed with a timber frame and glazing bars painted white.

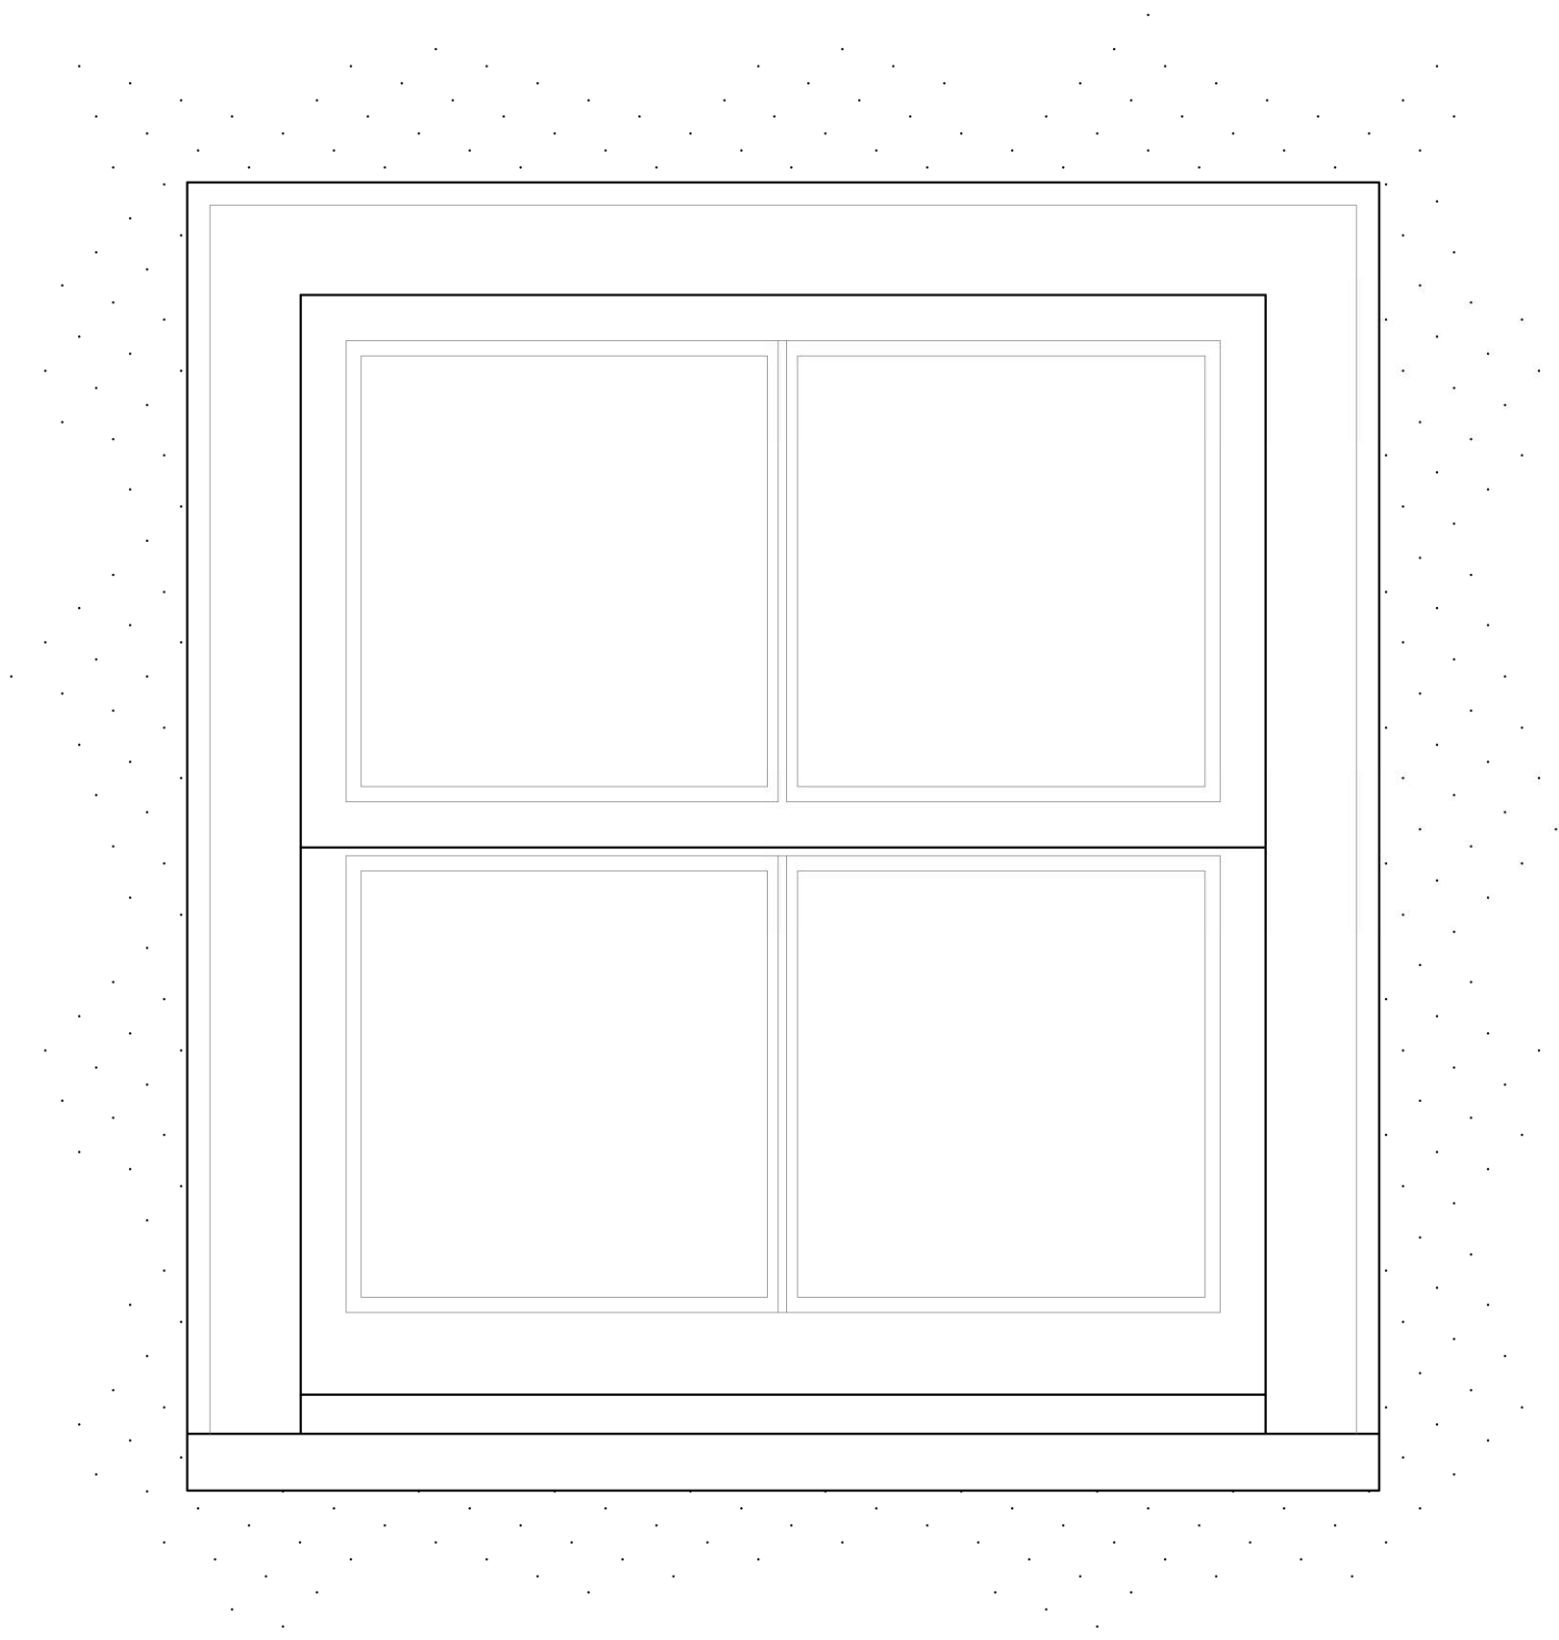


Window 3
Elevation (1:5)

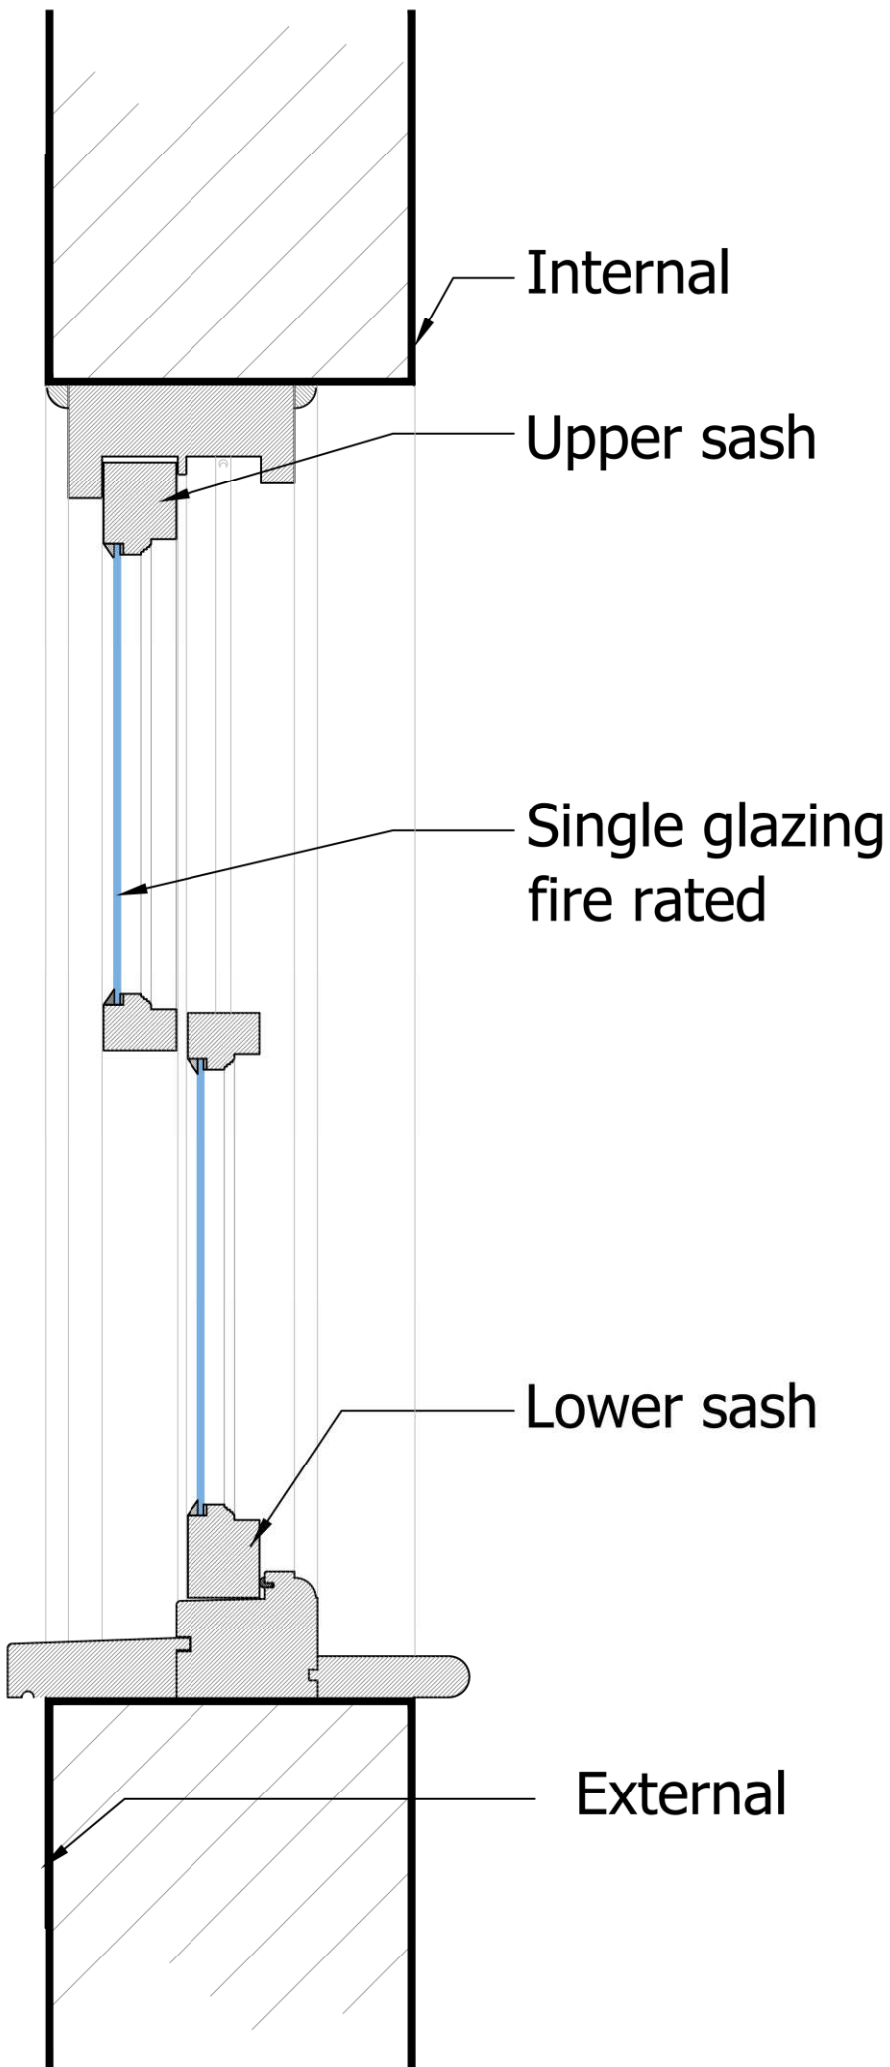

Window 3
Section (1:5)

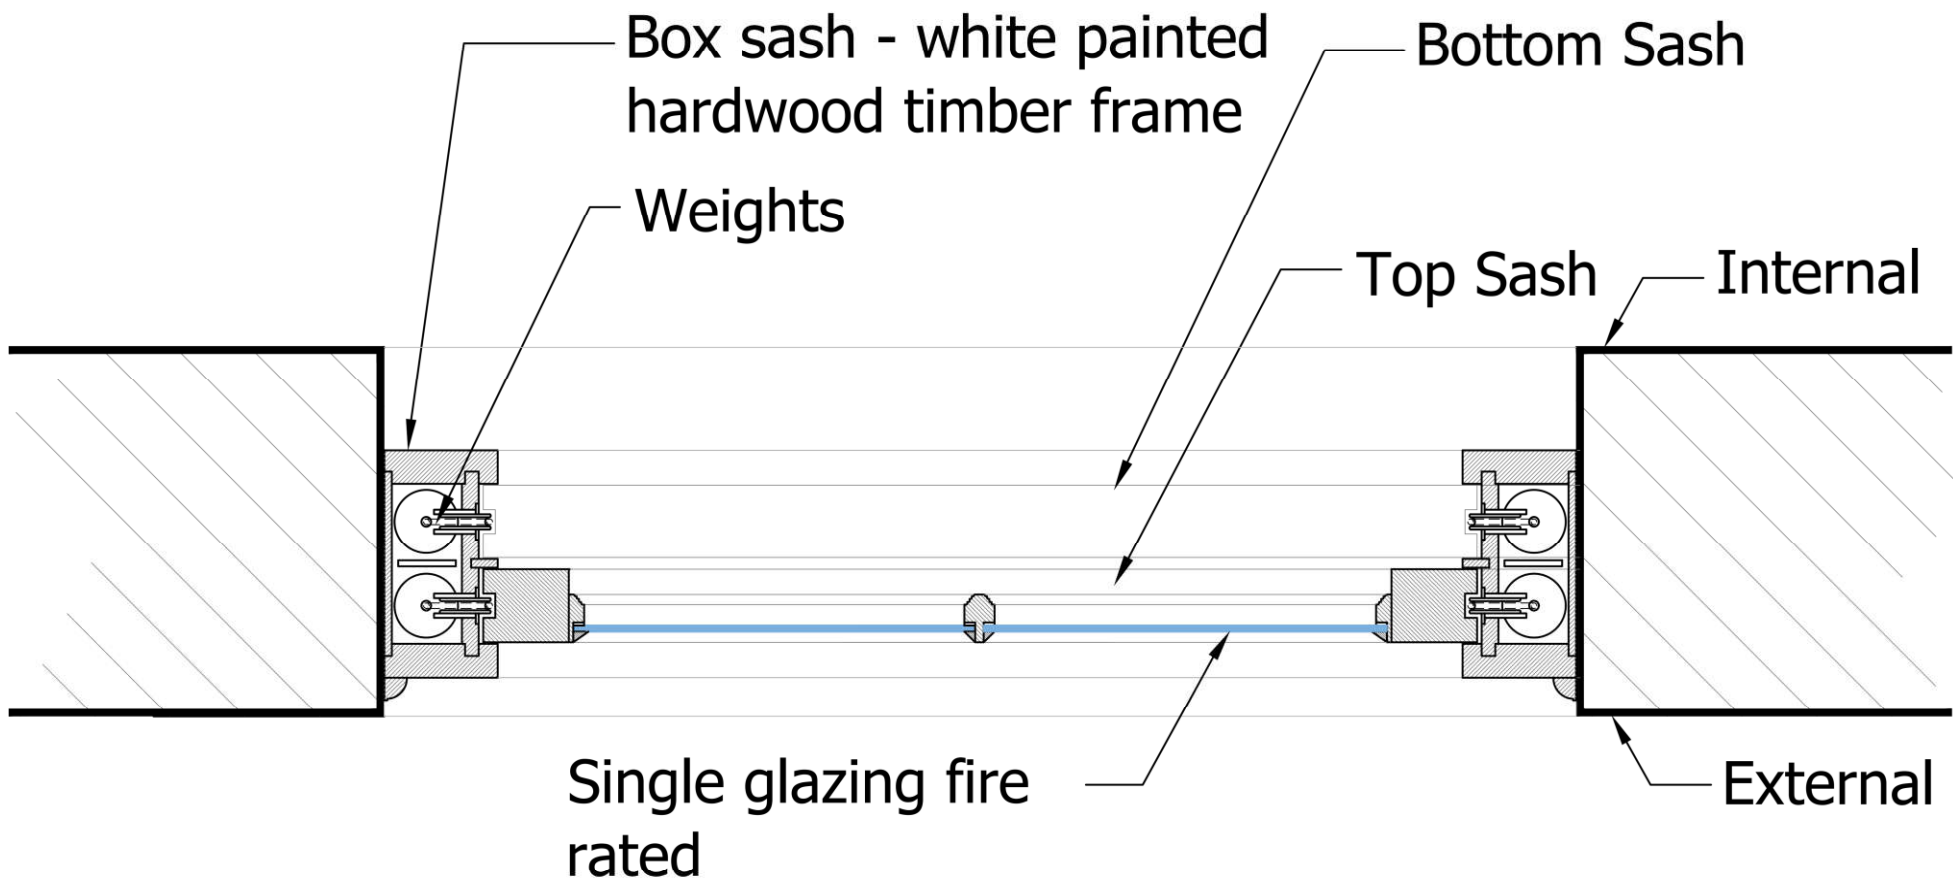

Window 3
Plan (1:5)

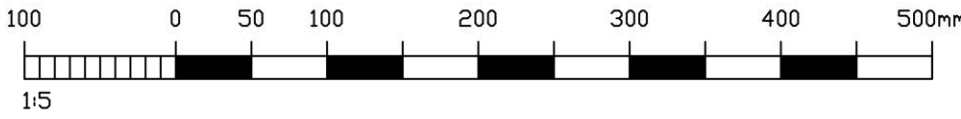

NOTES:

Dimensions to be checked on site before commencing work. Any discrepancies shall be reported to the architect immediately.

Do not scale from these drawings except for planning purposes.

Use figured dimensions only.

Where applicable this drawing is to be read in conjunction with other consultants' drawings.

All drawings to be read in conjunction with specification and all other drawings including structural engineer and mechanical and electrical drawings / specification

REV	DATE	AMENDMENT	DRAWN

Helver Davies Architects Ltd
1 The Old Flour Mill,
Emsworth, PO10 7BT
01243 370 715
www.hdarchitects.co.uk mail@hdarchitects.co.uk

PROJECT
1 Queen Street
Emsworth

DRAWING PLANNING CONDITIONS Proposed Window 3 Elevation, Plan and Section Drawn at 1:5	SCALE as noted @ A1
--	---------------------------------------

DATE OCT 2021	DRAWN TP
DRAWING NUMBER 20205-09	REVISION #