



PHYSICAL SCALE IN METERS @ 1:100

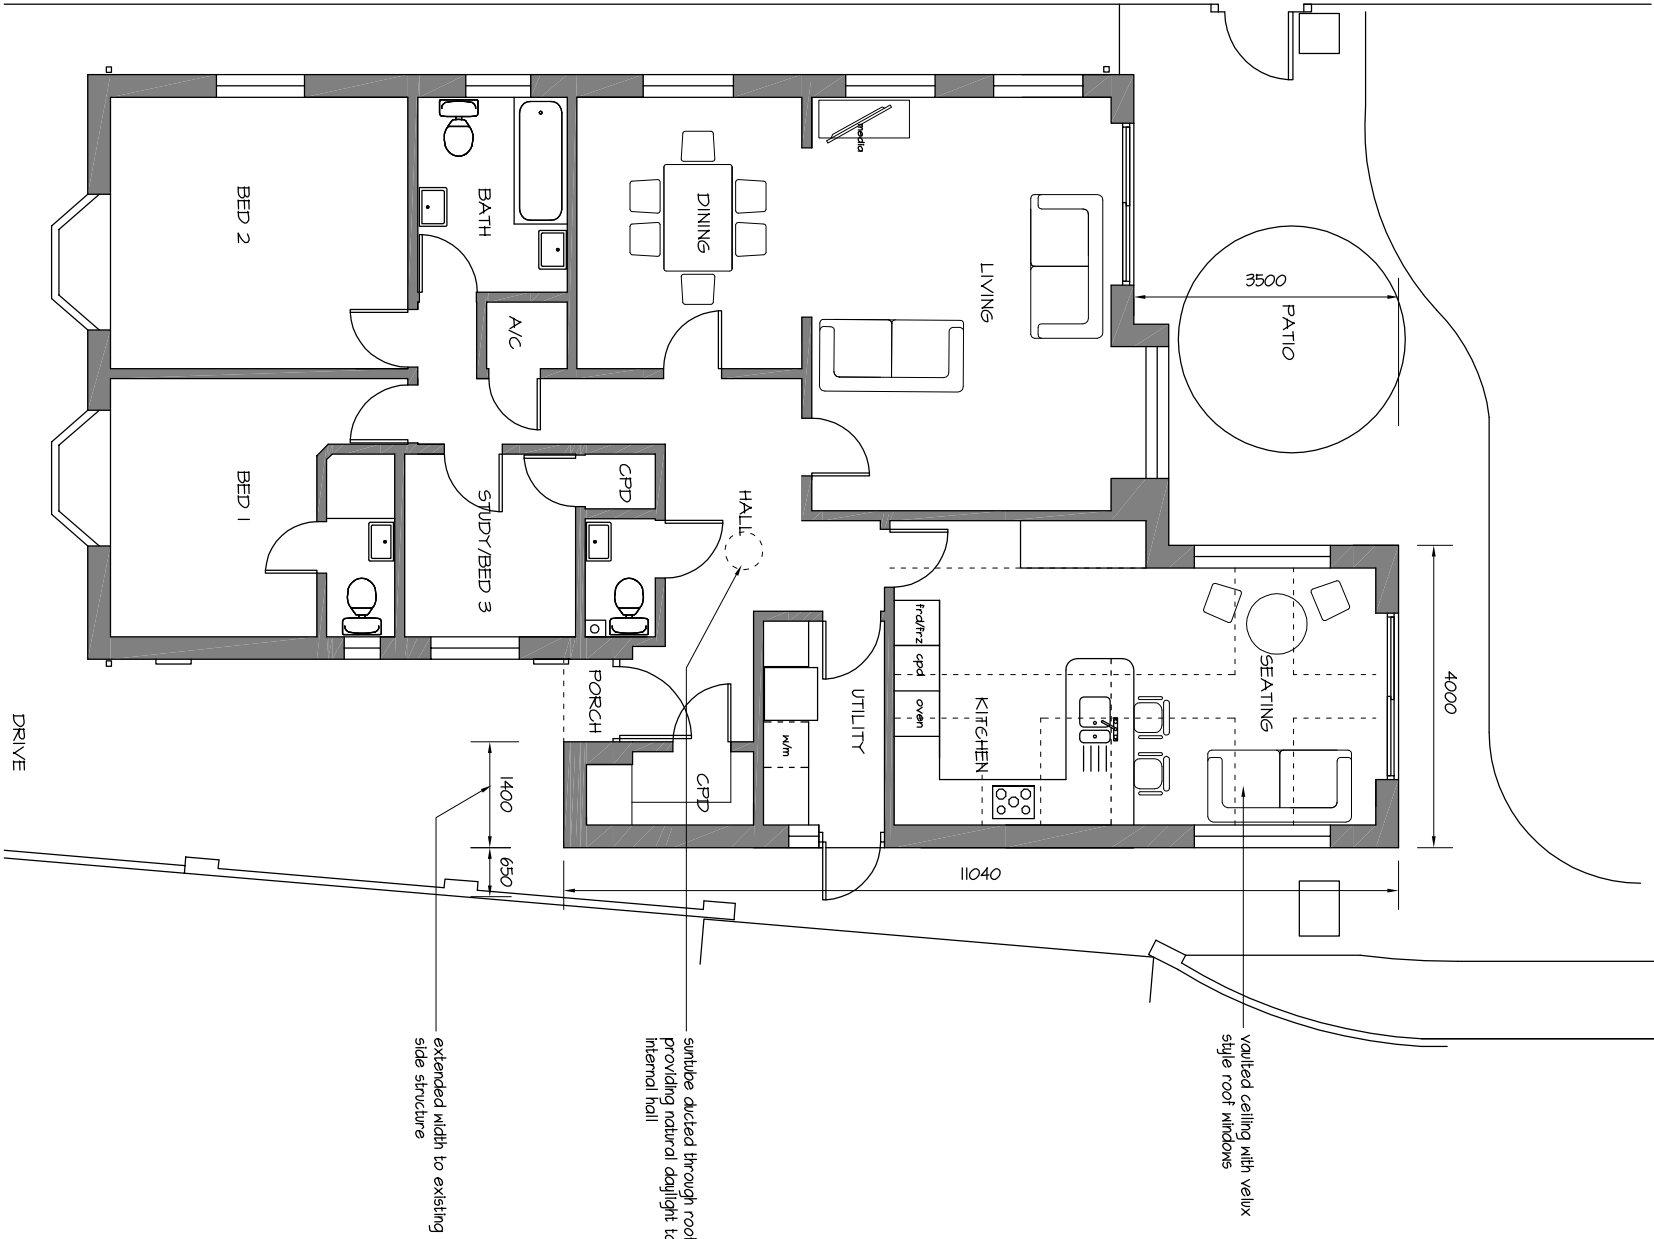

Proposed Ground

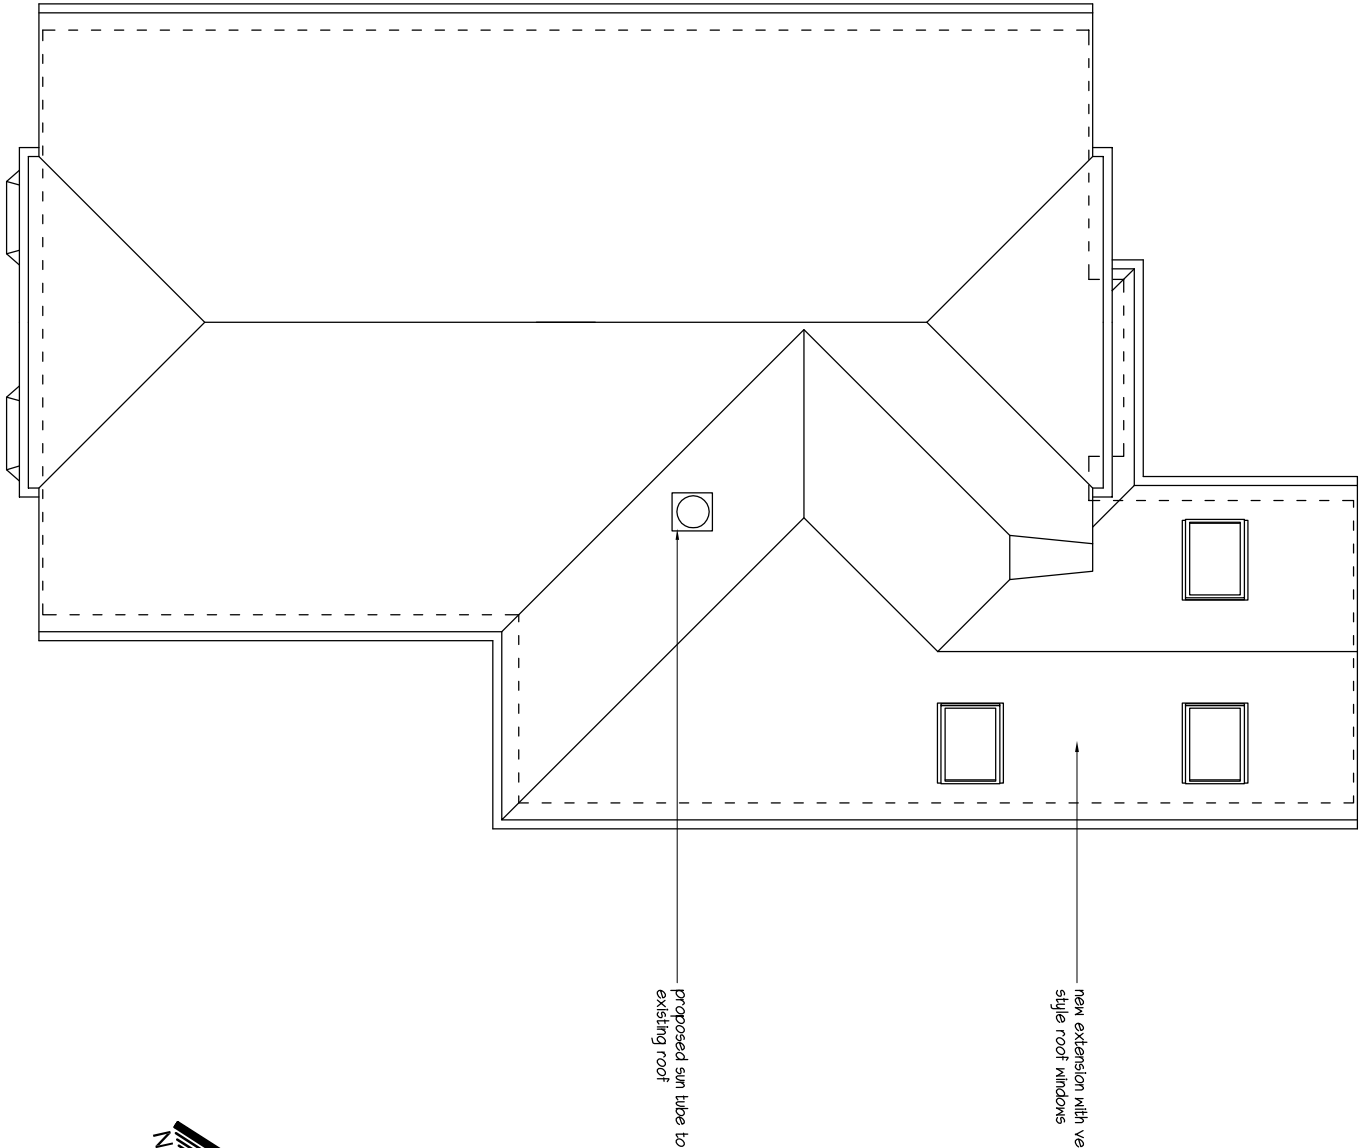

Proposed Roof

NOTES:
This drawing has been produced solely for PLANNING/DESIGN.
Do not Scale from this Drawing except for planning purposes.
Any drainage shown is presumed and to be checked on site before commencement of works.
This drawing is the copyright of Mf Designs Ltd.



mf designs ltd

Chartered Architects



36 Grove Road • Havant • Hampshire • PO9 1AR
Director: Martin Farrer RIBA • Co Registration No.4507379
e admin@mfdesigns.org.uk

Date: September 2021
Scale: 1:100

Job No: 3213
Dwg No: P_01

EXTENSION & ALTERATIONS - 7 Glenleigh Park, Warblington. PO9 2PH