




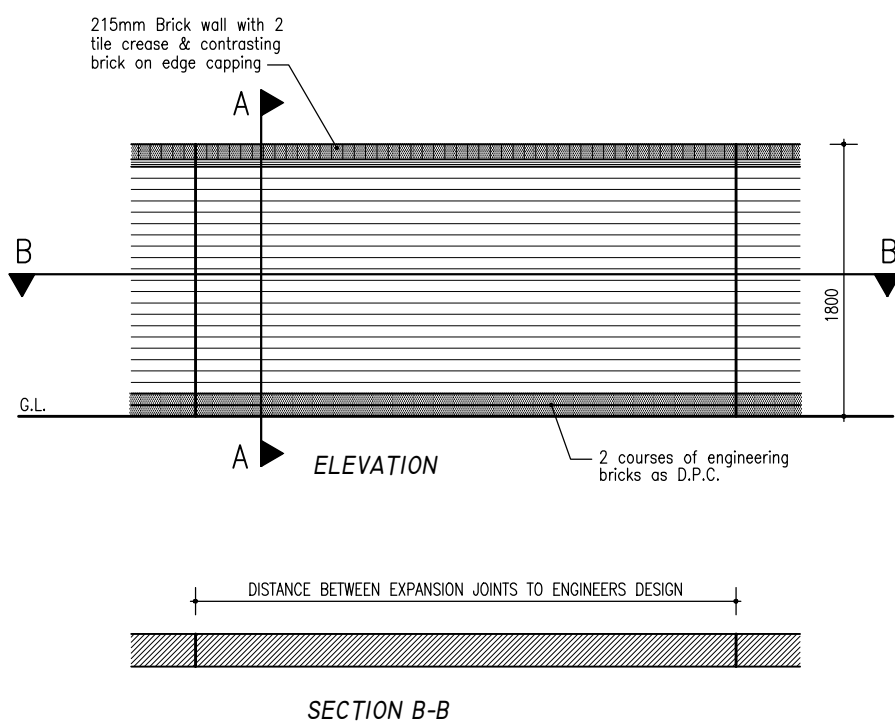


SITE LAYOUT 1:500

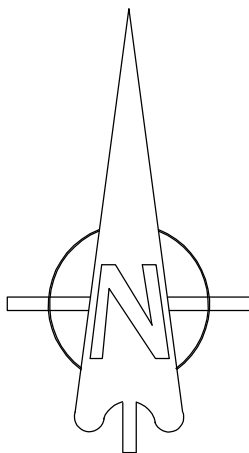


BRICK SCREEN WALL DETAIL 1:50

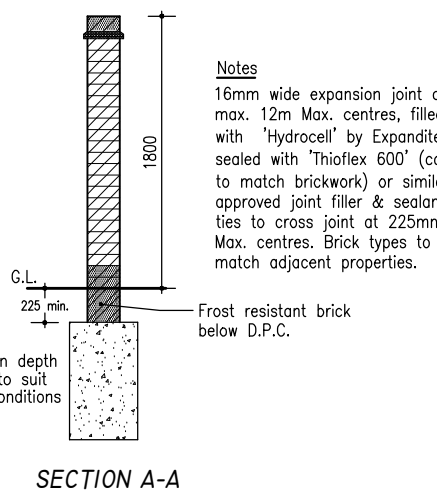


KEY	
—	1.8m CLOSE BOARD FENCE
—	1.8m BRICK SCREEN WALL
—	0.9m METAL ESTATE RAILINGS
—	1.2m TIMBER POST & RAIL
●	GATE
●	HEDGEHOG ACCESS IN FENCE

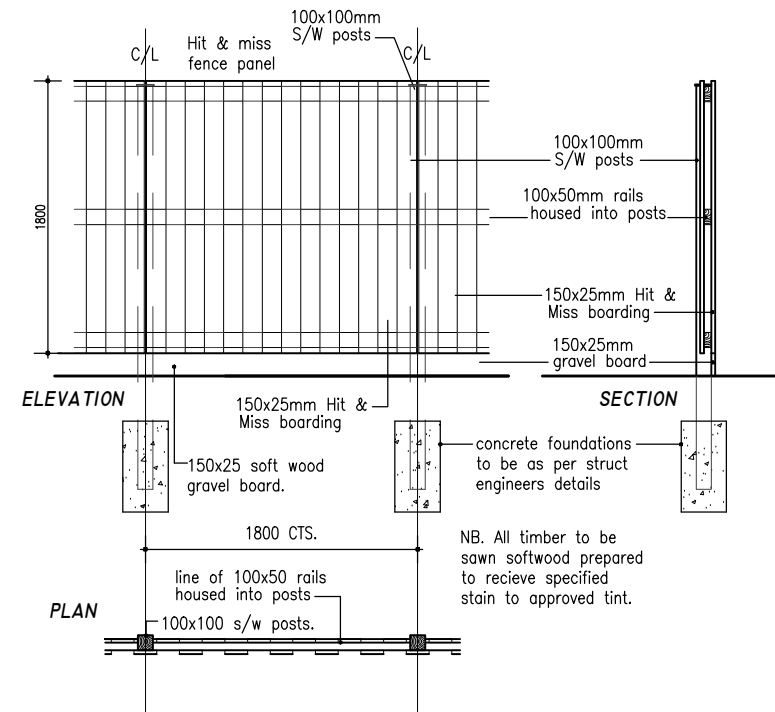

CLOSE BOARD FENCE DETAIL 1:50

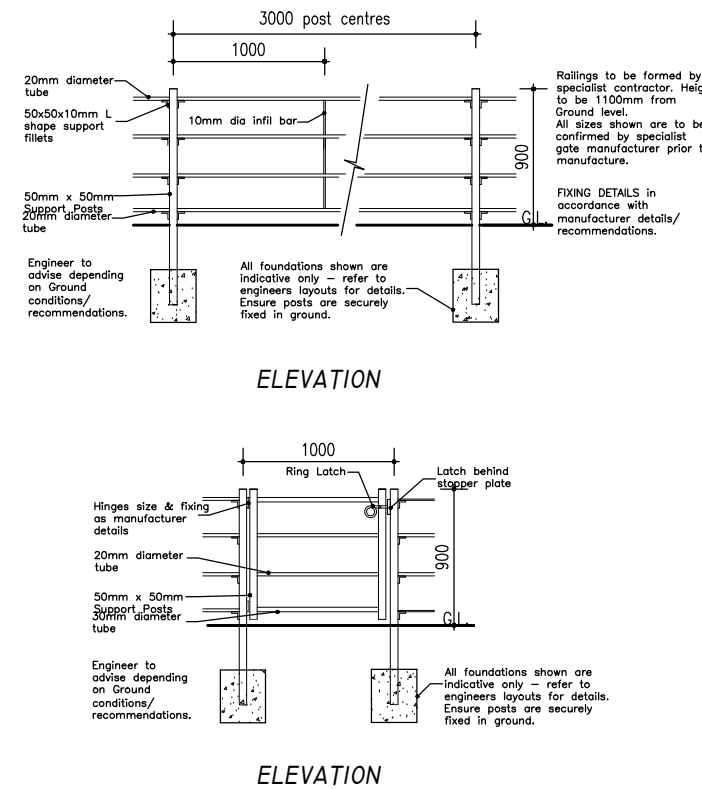

RAILING DETAIL 1:50

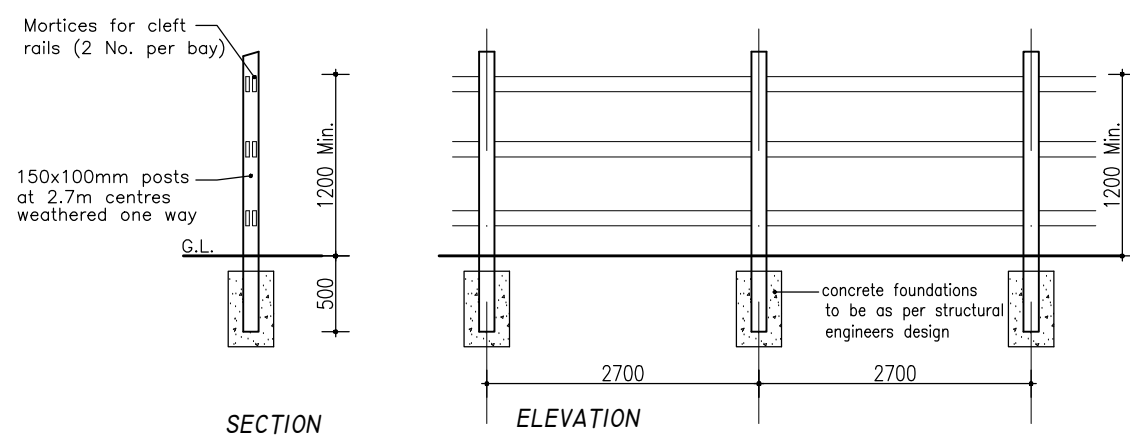

POST & RAIL FENCE DETAIL 1:50



HEDGEHOG FENCE ACCESS

C	03-06-21	Amended in line with Planning Layout.	BAS	-
B	27-05-21	Amended in line with Planning Layout.	DGP	DGP
A	25-05-21	Amended in line with Planning Layout.	DGP	DGP
Rev.	Date	Description	Drawn	Checked

Client
BARGATE HOMES
Project
Cottage Farm, Lovedean Lane,
Waterlooville PO8 9RW

Drawing Title
Enclosures Layout

Scale 1:500 @ A1
Date February 2021
Drg.No. P1638.07

Drawn DGP
File P1638 Layout
Rev. C

Checked DGP
Drawing Status
PLANNING

AAP Architecture Ltd
Unit A, Monument Business Centre, Monument Way East, Woking, Surrey GU21 5LG
T 01483 727345 E projects@aap-arc.co.uk W aap-arc.co.uk

Under the Intellectual Property Act 2014, this drawing is the copyright of AAP Architecture Ltd.