


| Rev | Comment                | Initial |
|-----|------------------------|---------|
| 01  | First revision drawing | AB      |
| 02  | Amended to comments    | AB      |
|     |                        |         |

KEY

 Proposed Boundary Line

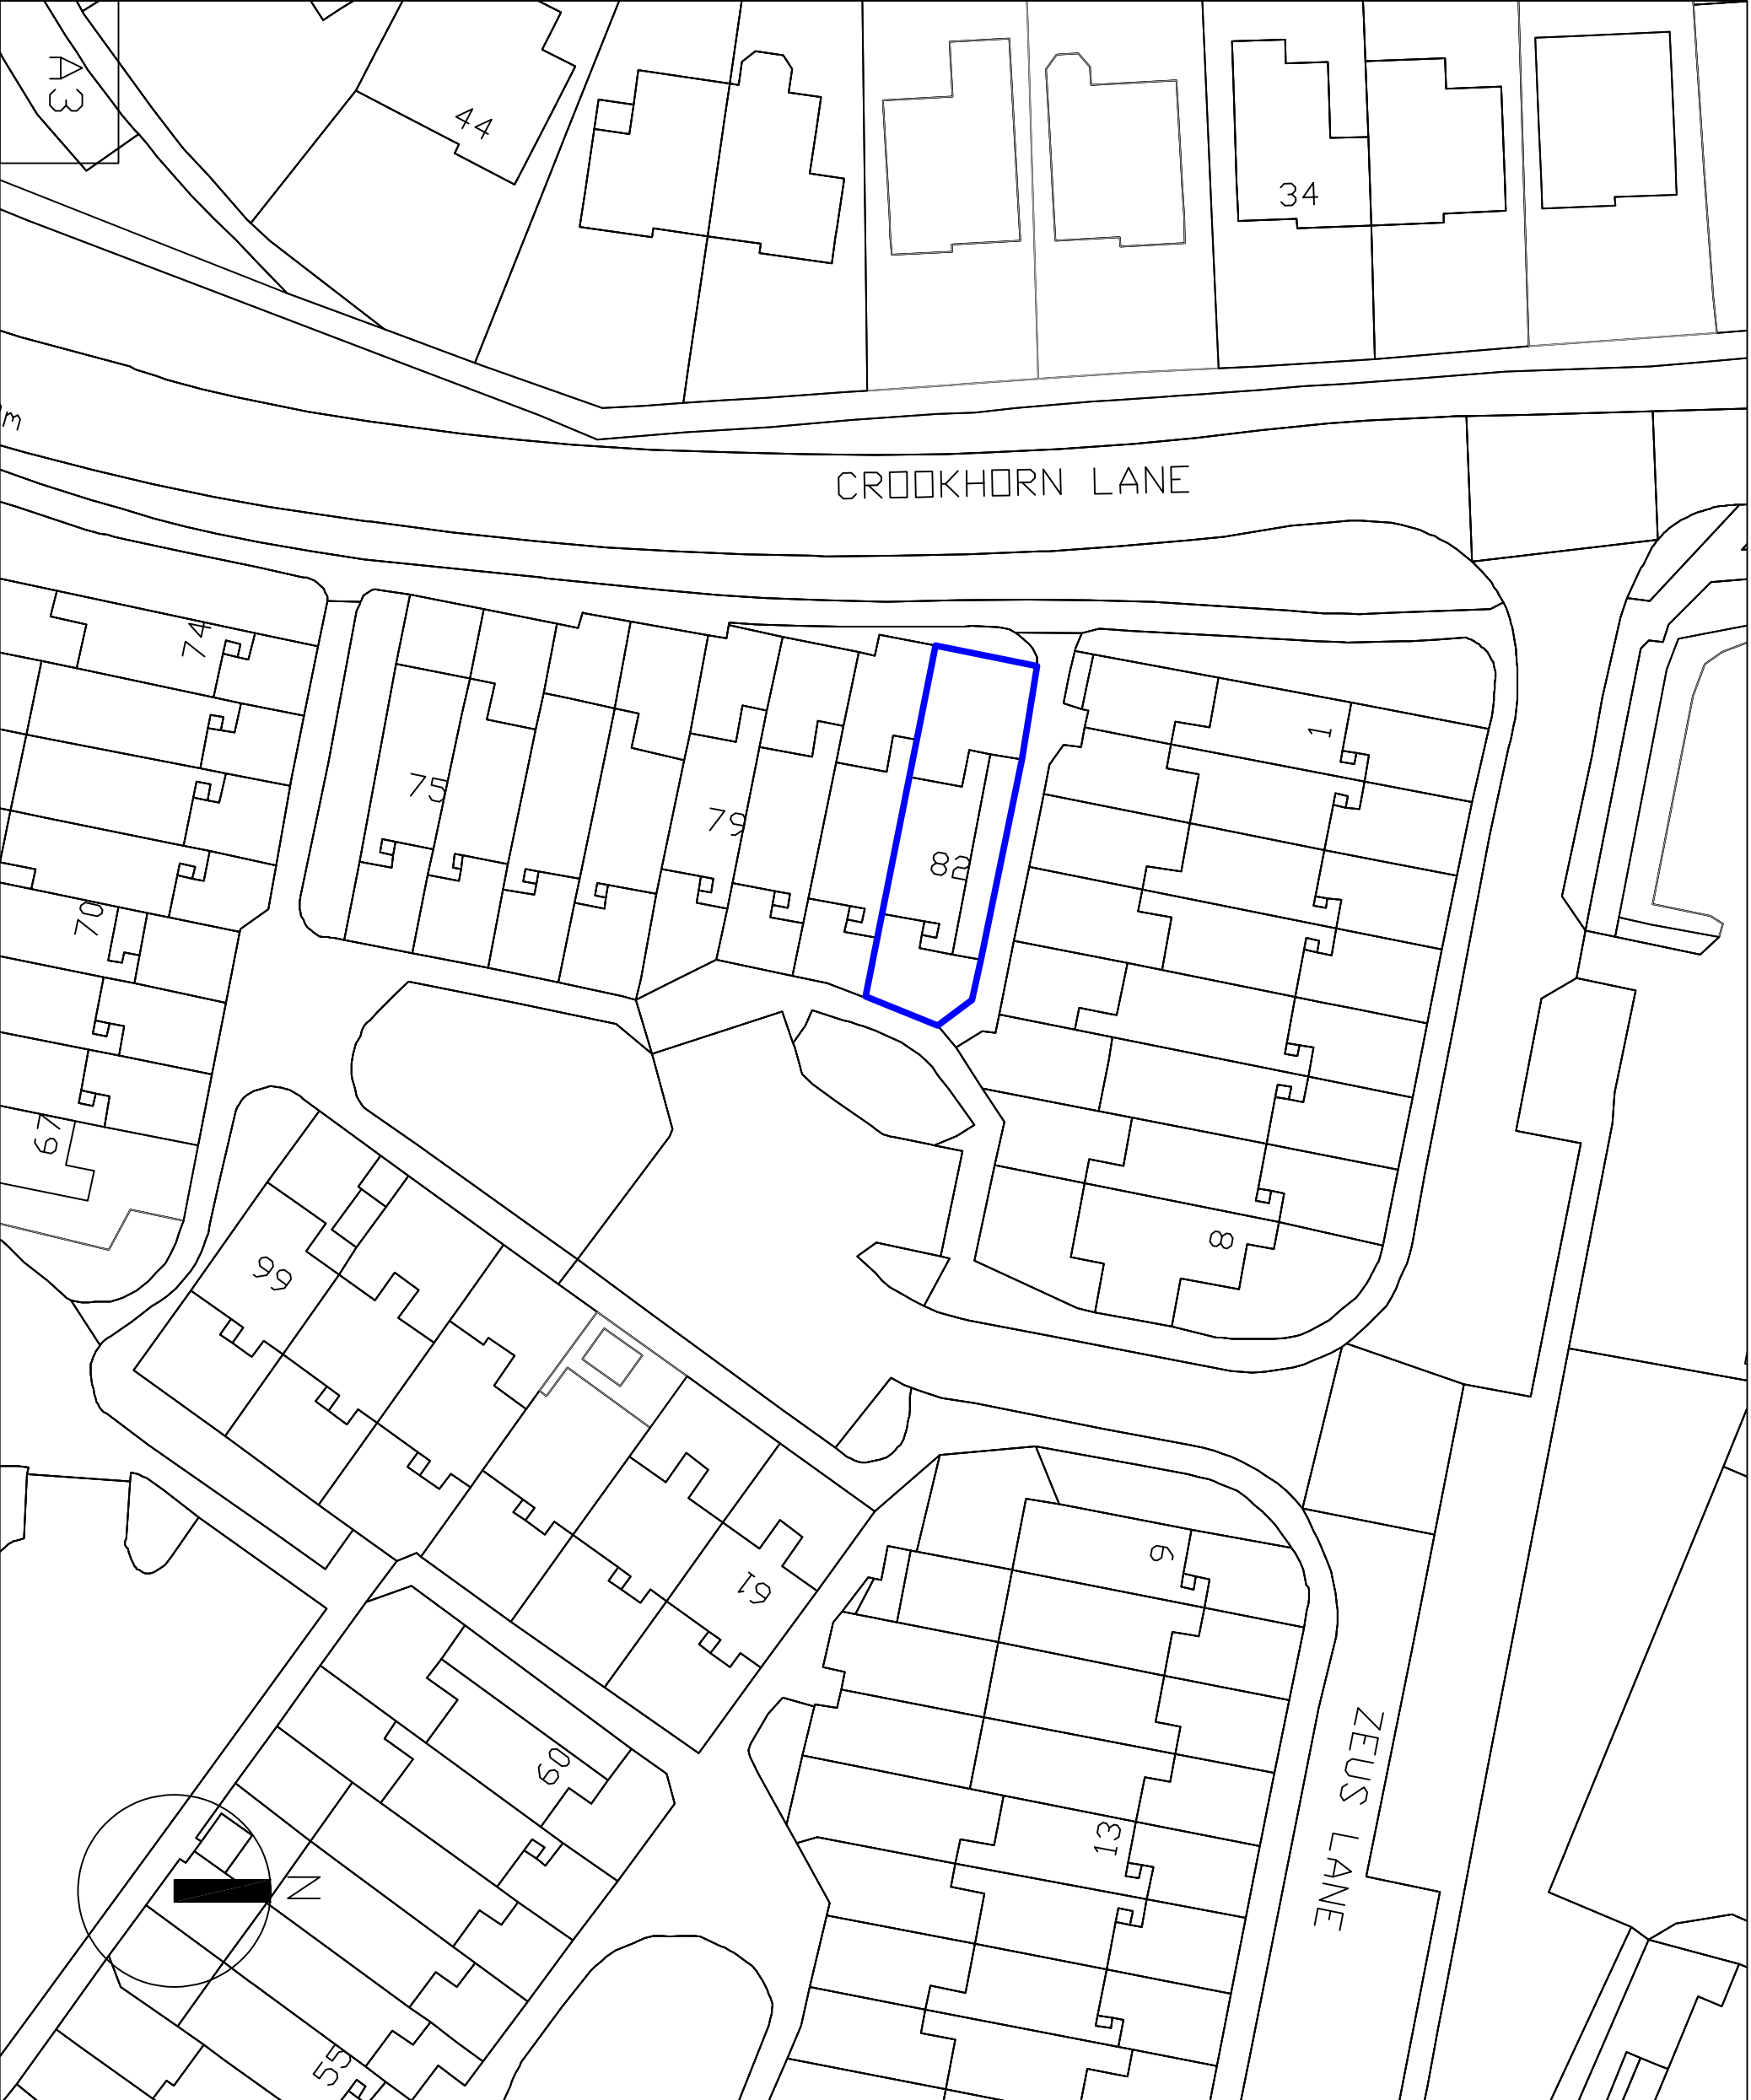

|                        |                |                 |
|------------------------|----------------|-----------------|
| ADDRESS                |                |                 |
| 82 Zeus Lane           |                |                 |
| Waterlooville          |                |                 |
| PO7 8AG                |                |                 |
| DRAWN                  | AB             | DATE 10/08/2021 |
| TITLE                  |                |                 |
| Block Plan             |                |                 |
| Proposed Boundary Line |                |                 |
| SCALE 1:500 @ A3       |                |                 |
| DRAWING REF            | ISSUE 102 – 02 |                 |