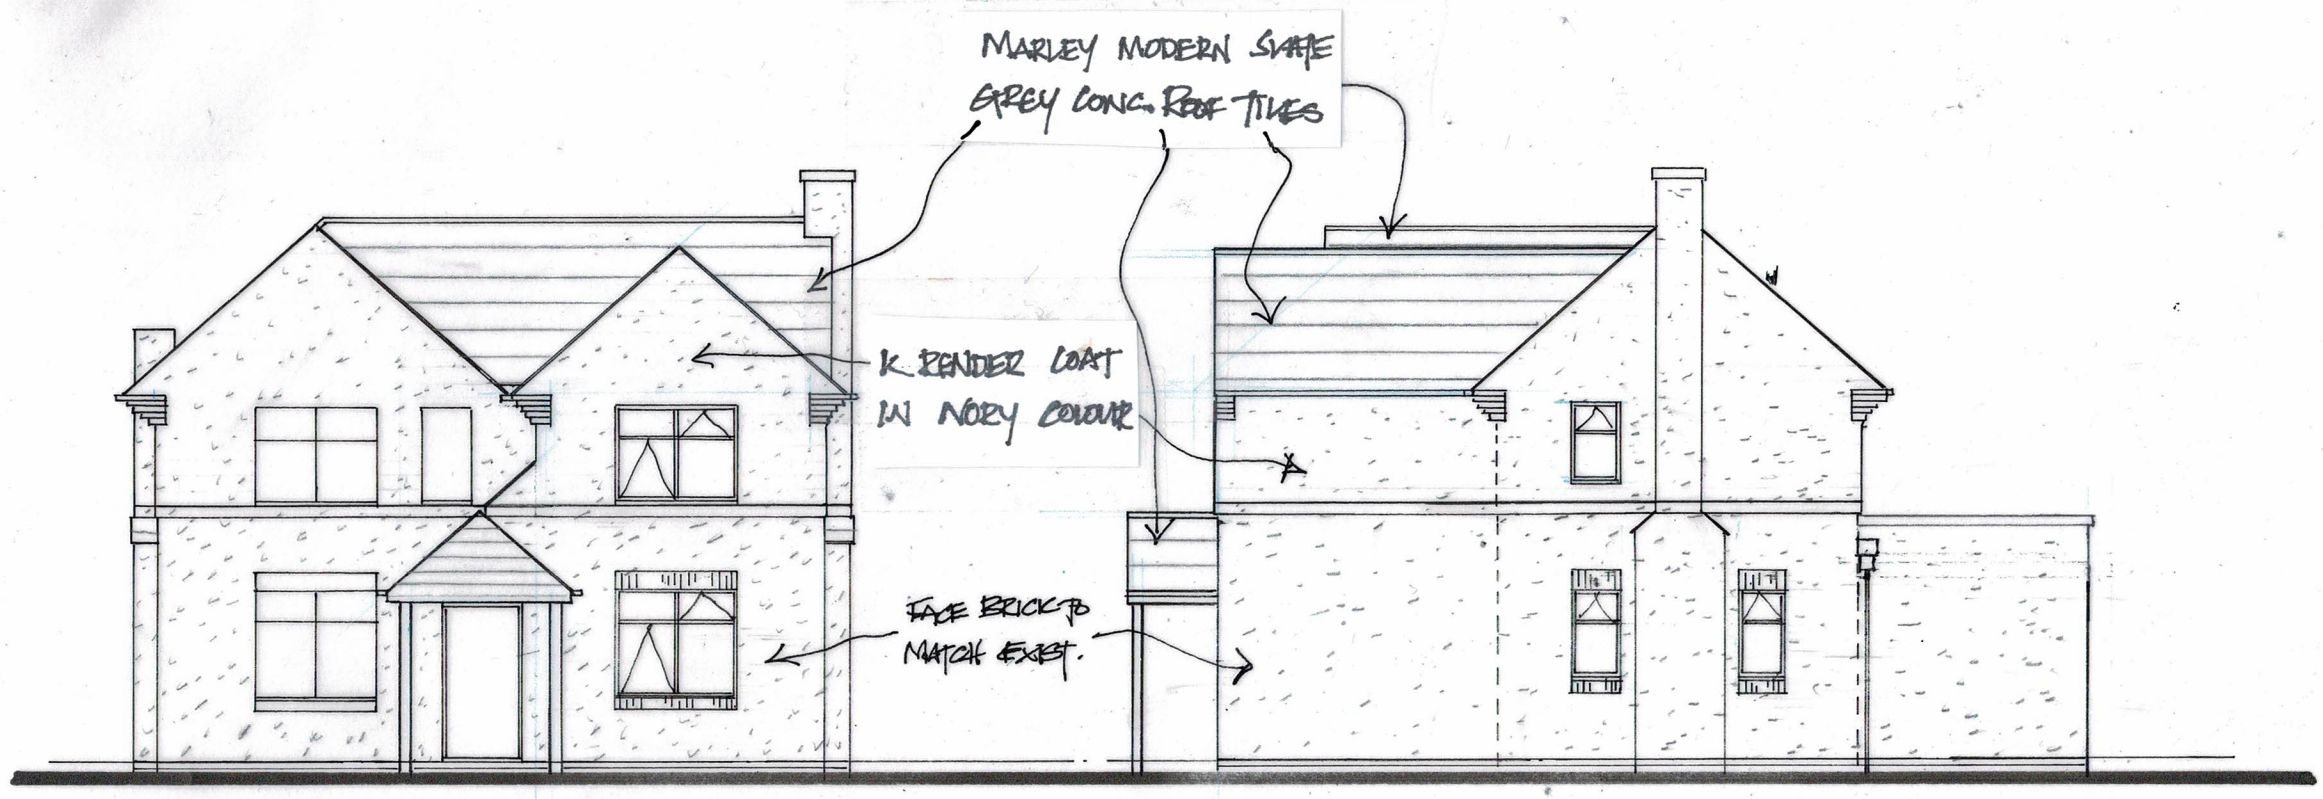

FRONT

SIDE

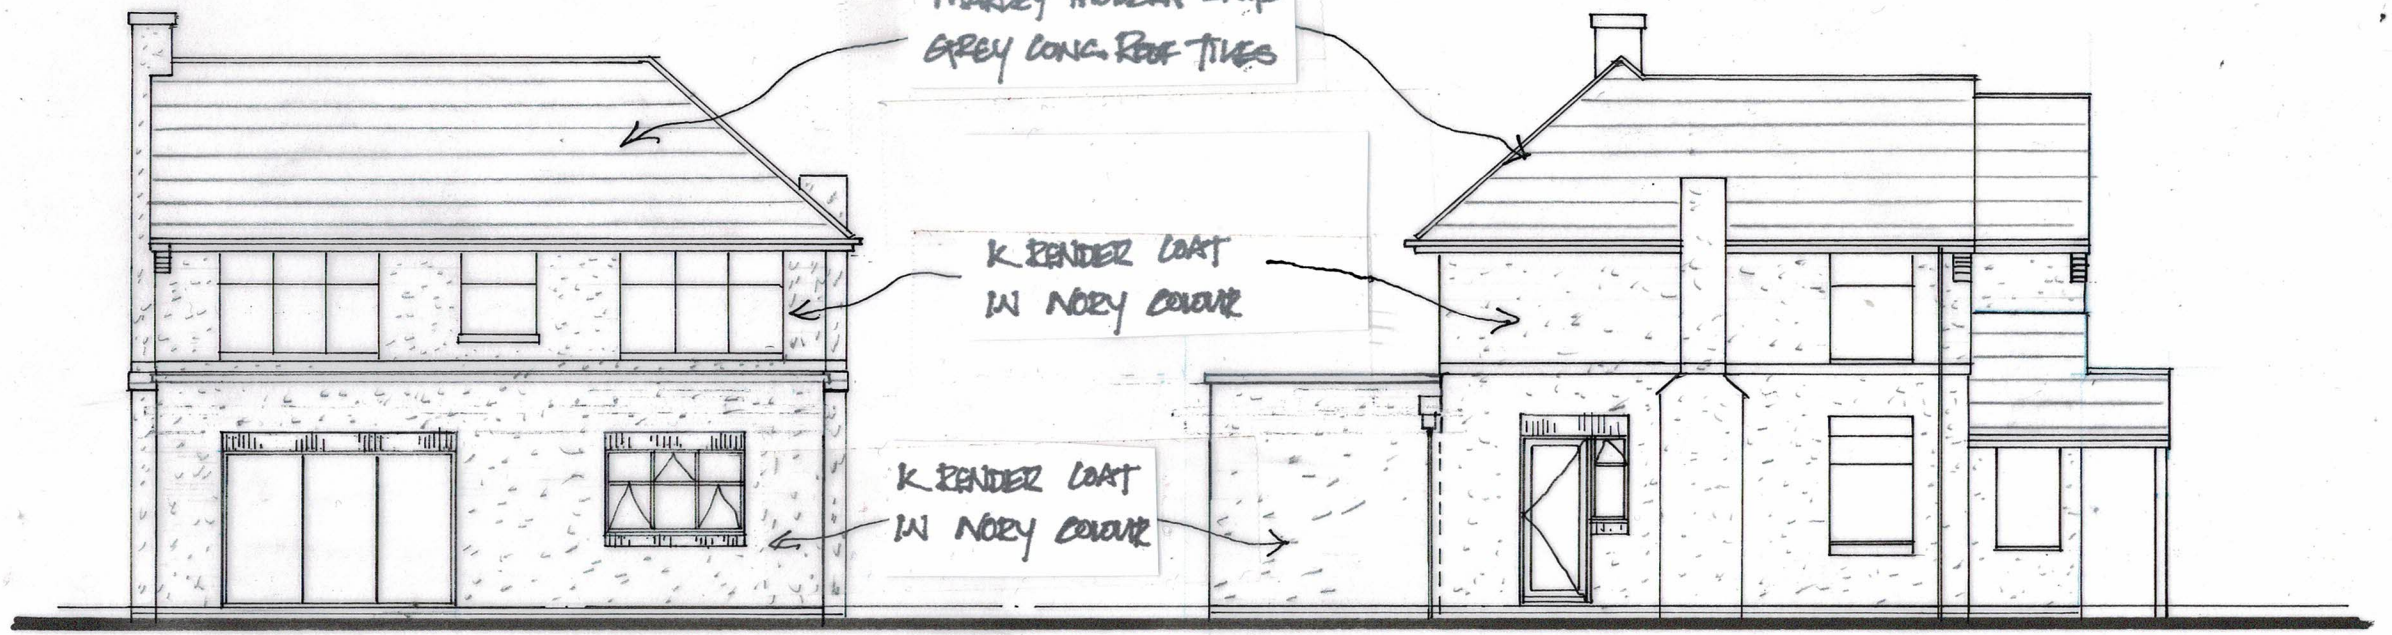

REAR

SIDE

0 1 2 3 4

A	OCT '21	EXTERNALS CHANGED TO SUIT	DT

DEREK TREAGUS ASSOCIATES
ARCHITECTURAL SERVICES

Tel: 07956 624094
Email: derek.treagus@gmail.com

Project	REAR & FRONT EXTENSIONS AT 11 WINIFRED ROAD, WATERLOOVILLE, HAMPSHIRE.
Client	Mr P Yeates
Subject	Planning Drawing Proposed Elevations
Date: April 2021	Scale: 1:100@ A3
Rev: A	Drg. No. **21/142/06**

- **Copyright reserved.**
- **All dimensions are to be site confirmed and should not be scaled unless for Planning purposes.**
- **Verify all queries with the office.**