
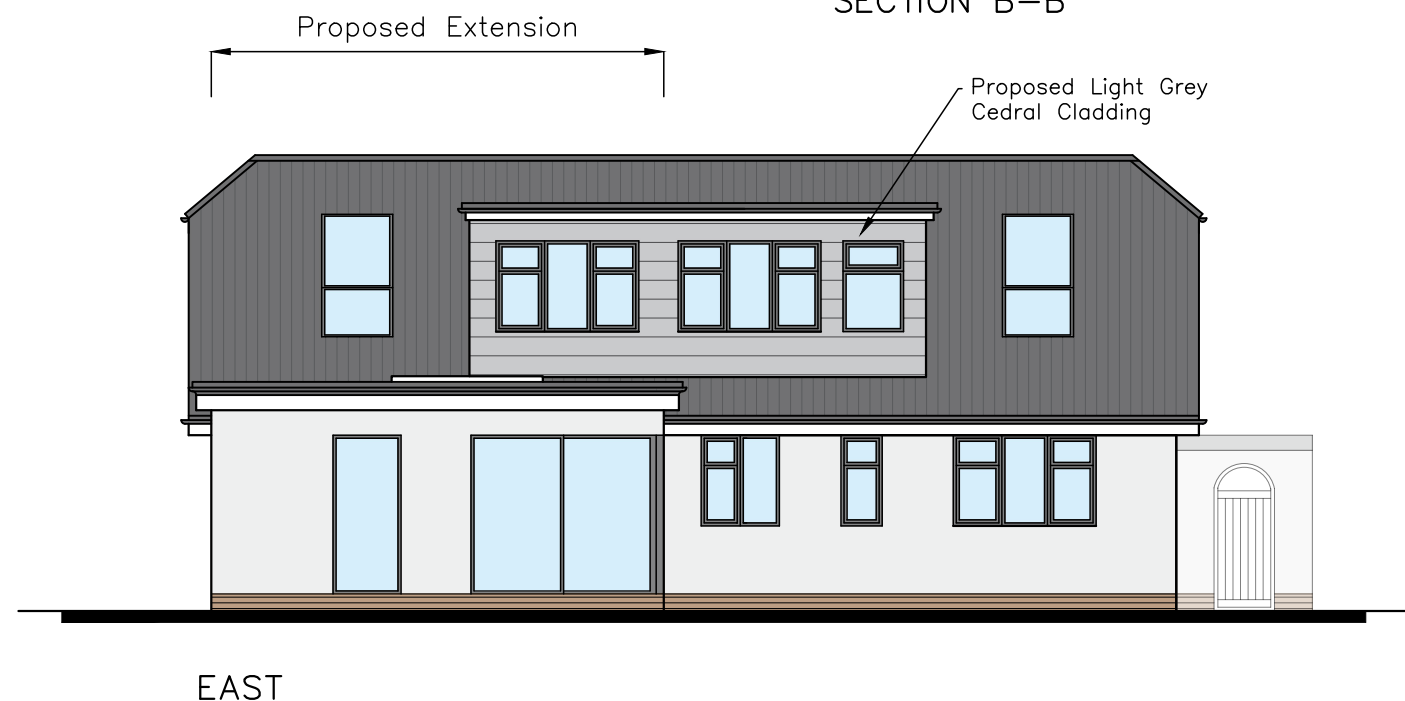
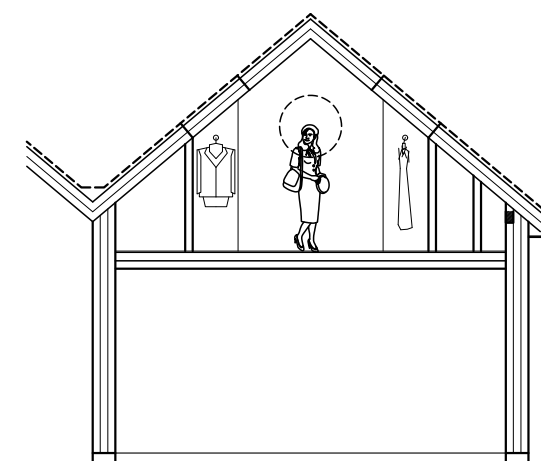
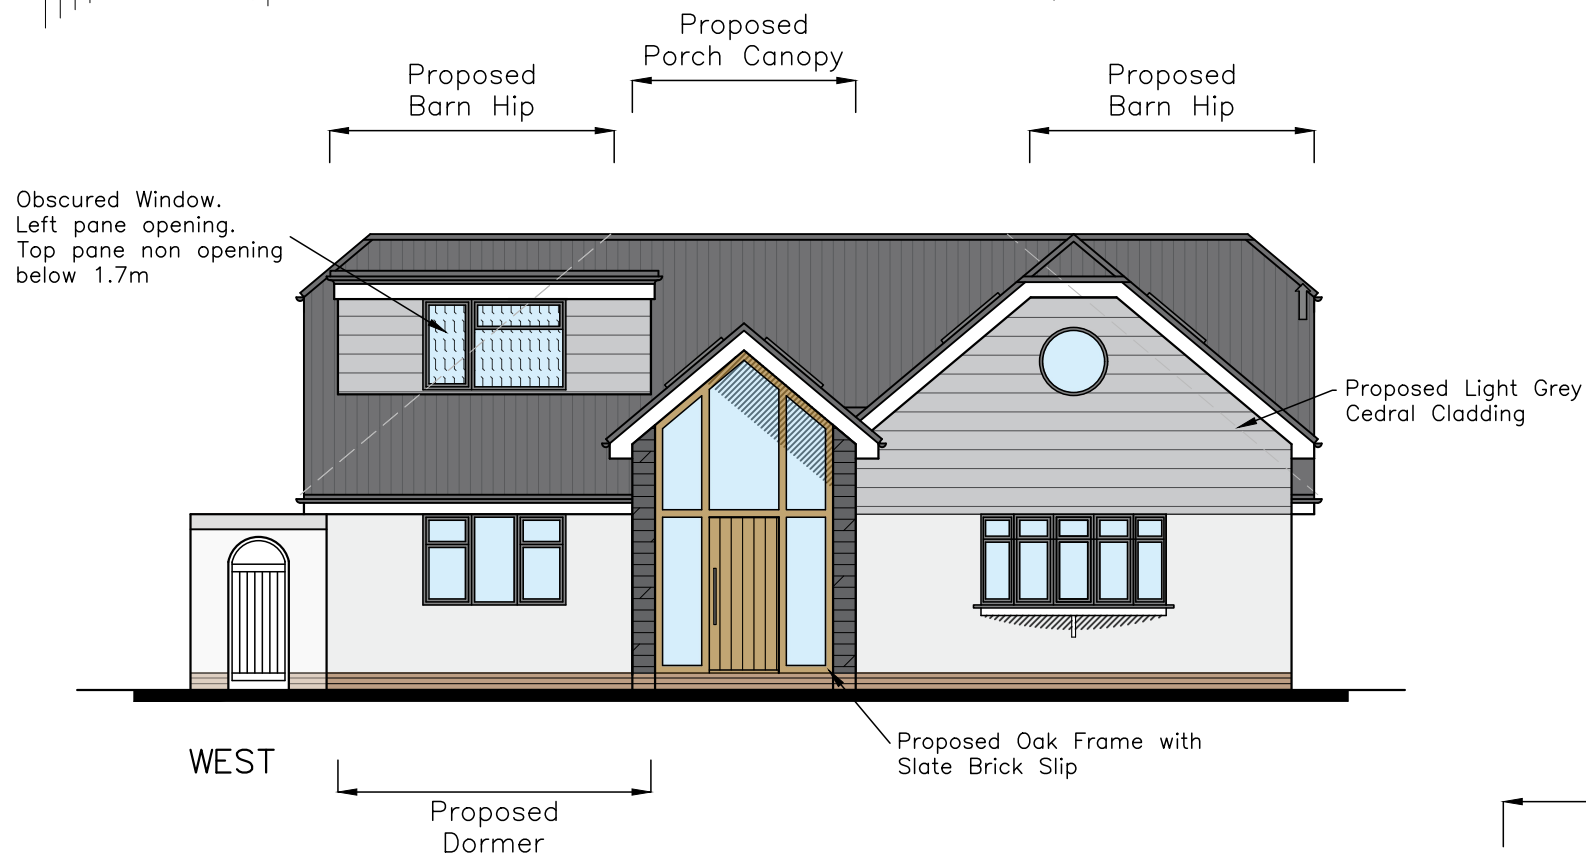


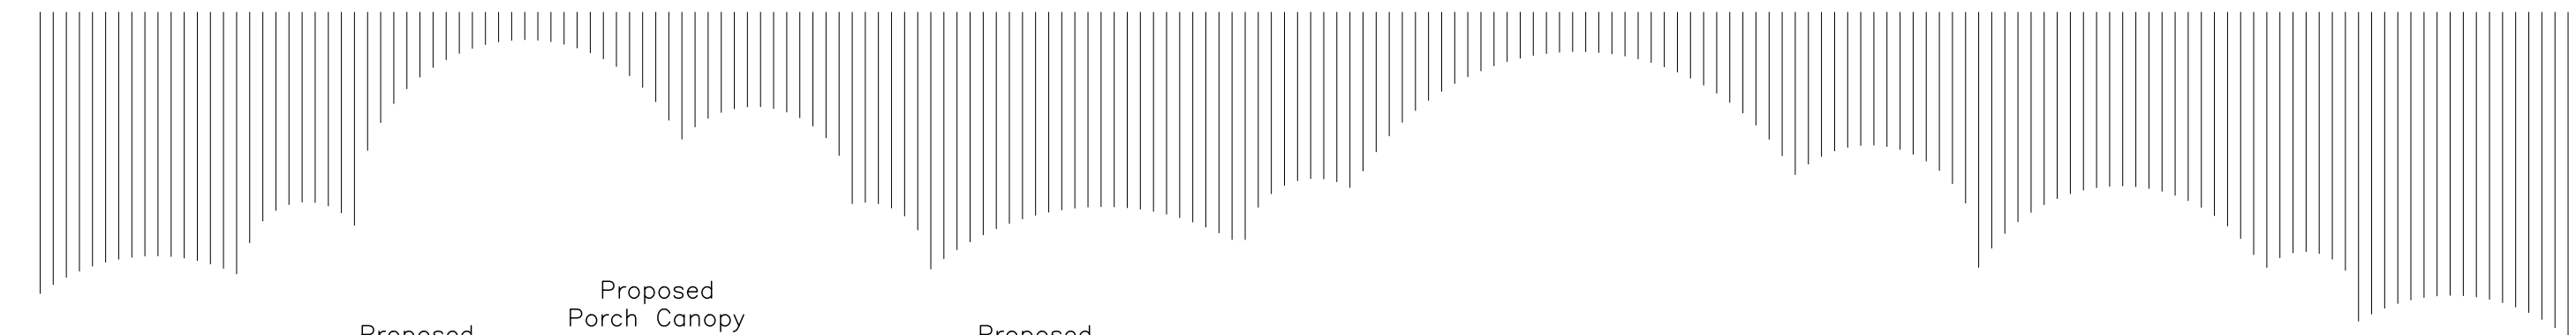

CAD

Critchley Architecture And Design Ltd.
Contact: 02392 474 919 | info@caad.online
The Old Brewery, 15E South Street, Havant, PO9 1BU

PROPOSED ELEVATIONS

- Revisions**
- a) Entrance Revisions/30.11.2021/LNR
 - b) Window updates/19.01.22/SAR
 - c) Window updates/27.01.22/SAR
 - d)

63 Sinah Lane,
Hayling Island,
PO11 0HJ

Scale A1=1:50, A3=1:100
Drawn LNR/JGF
Date 24/11/2021

21094-511^C

10m

20m

30m

40m