
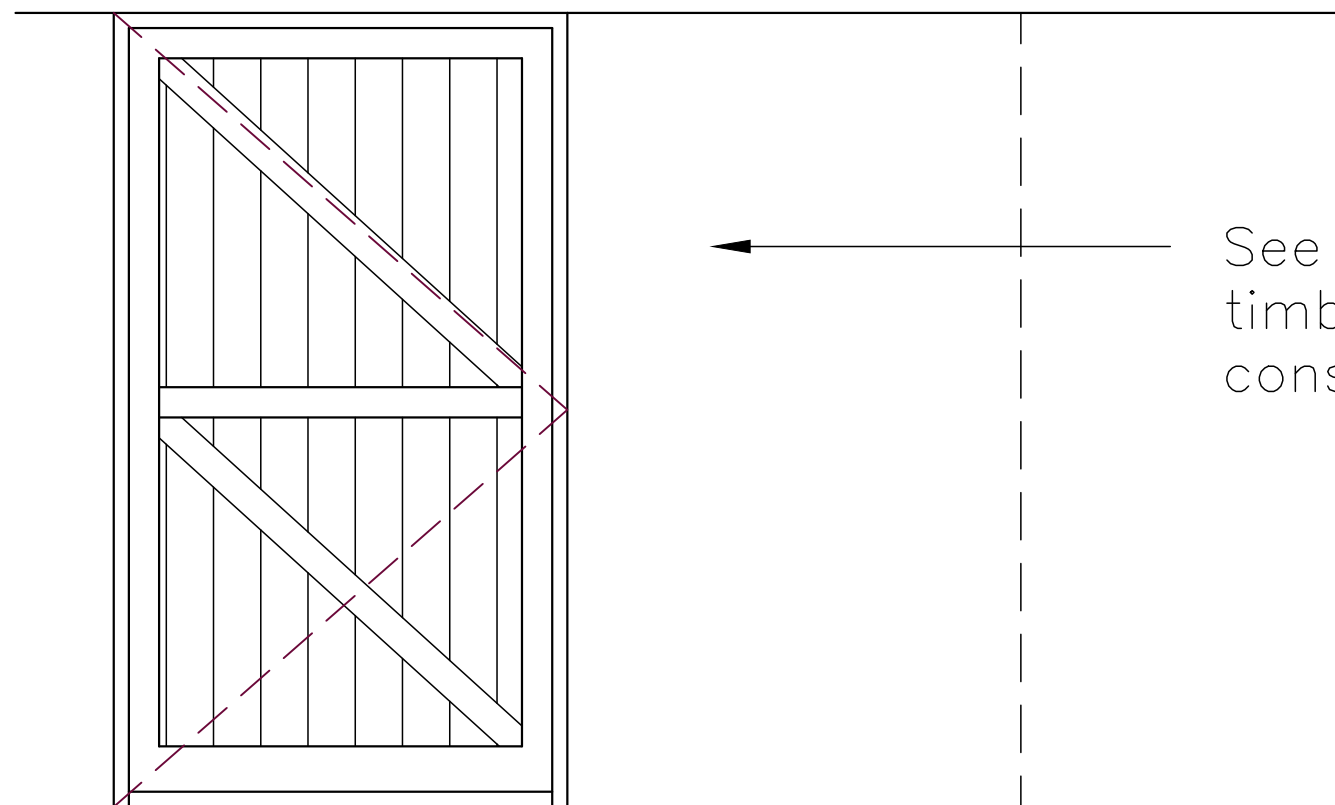


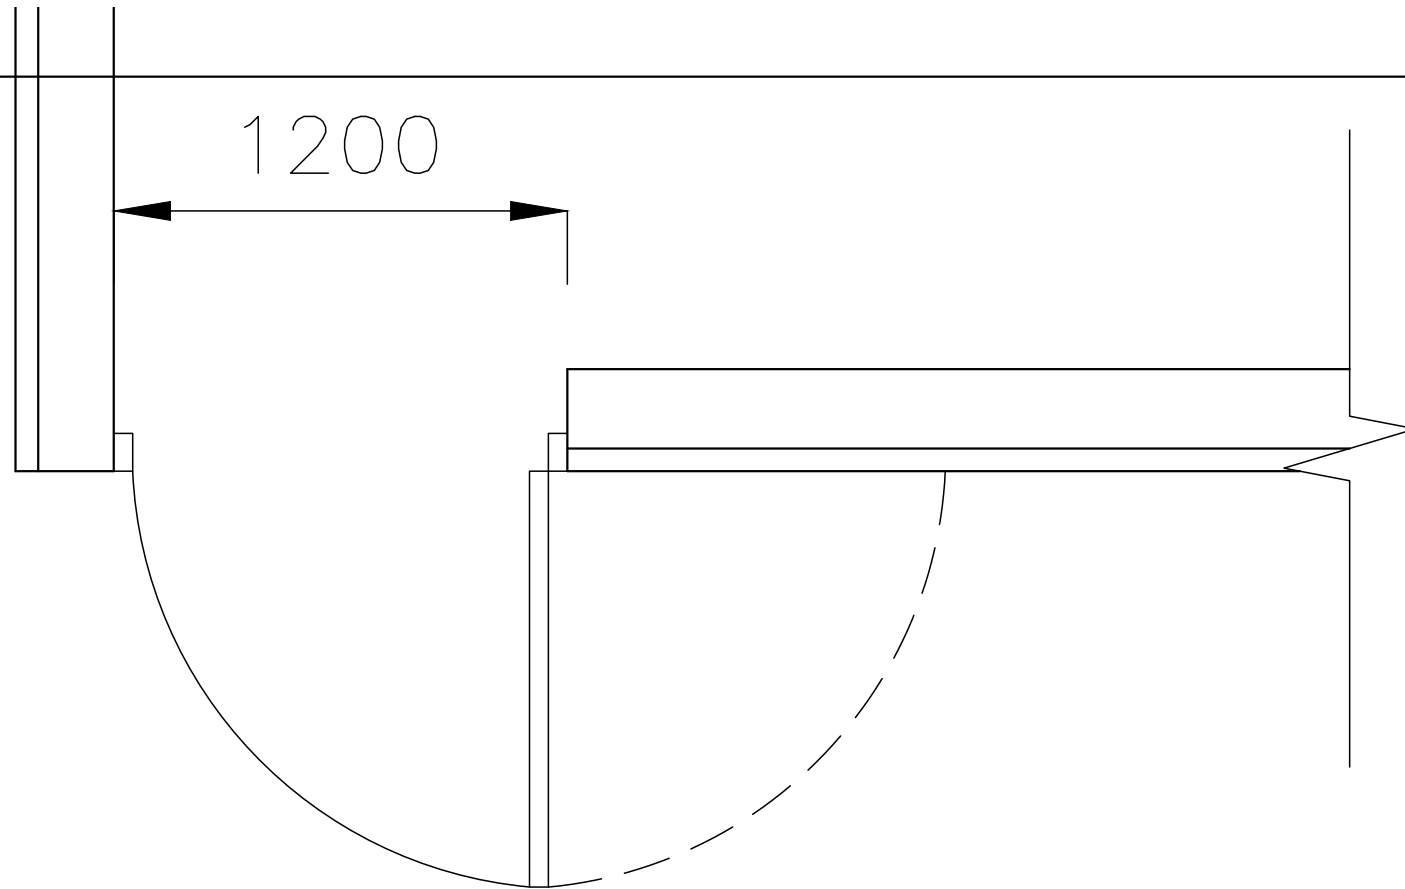

See also D02 for
timber solid door
construction details.

Northney Farm Tea
Rooms,
St Peters Road,
Hayling Island,
PO11 0RX

D03&D04 Shutter Details

Revisions	a) Note/Date/Initial
b)	
c)	
d)	

CAD

Critchley Architecture And Design Ltd.
Contact: 02392 474 919 | info@caad.online

The Old Brewery, 15E South Street, Havant, PO9 1BU



Scale A3 = 1:20
Drawn SAR
Date 24/11/2021

21089-603⁰

2m

4m

6m

8m