


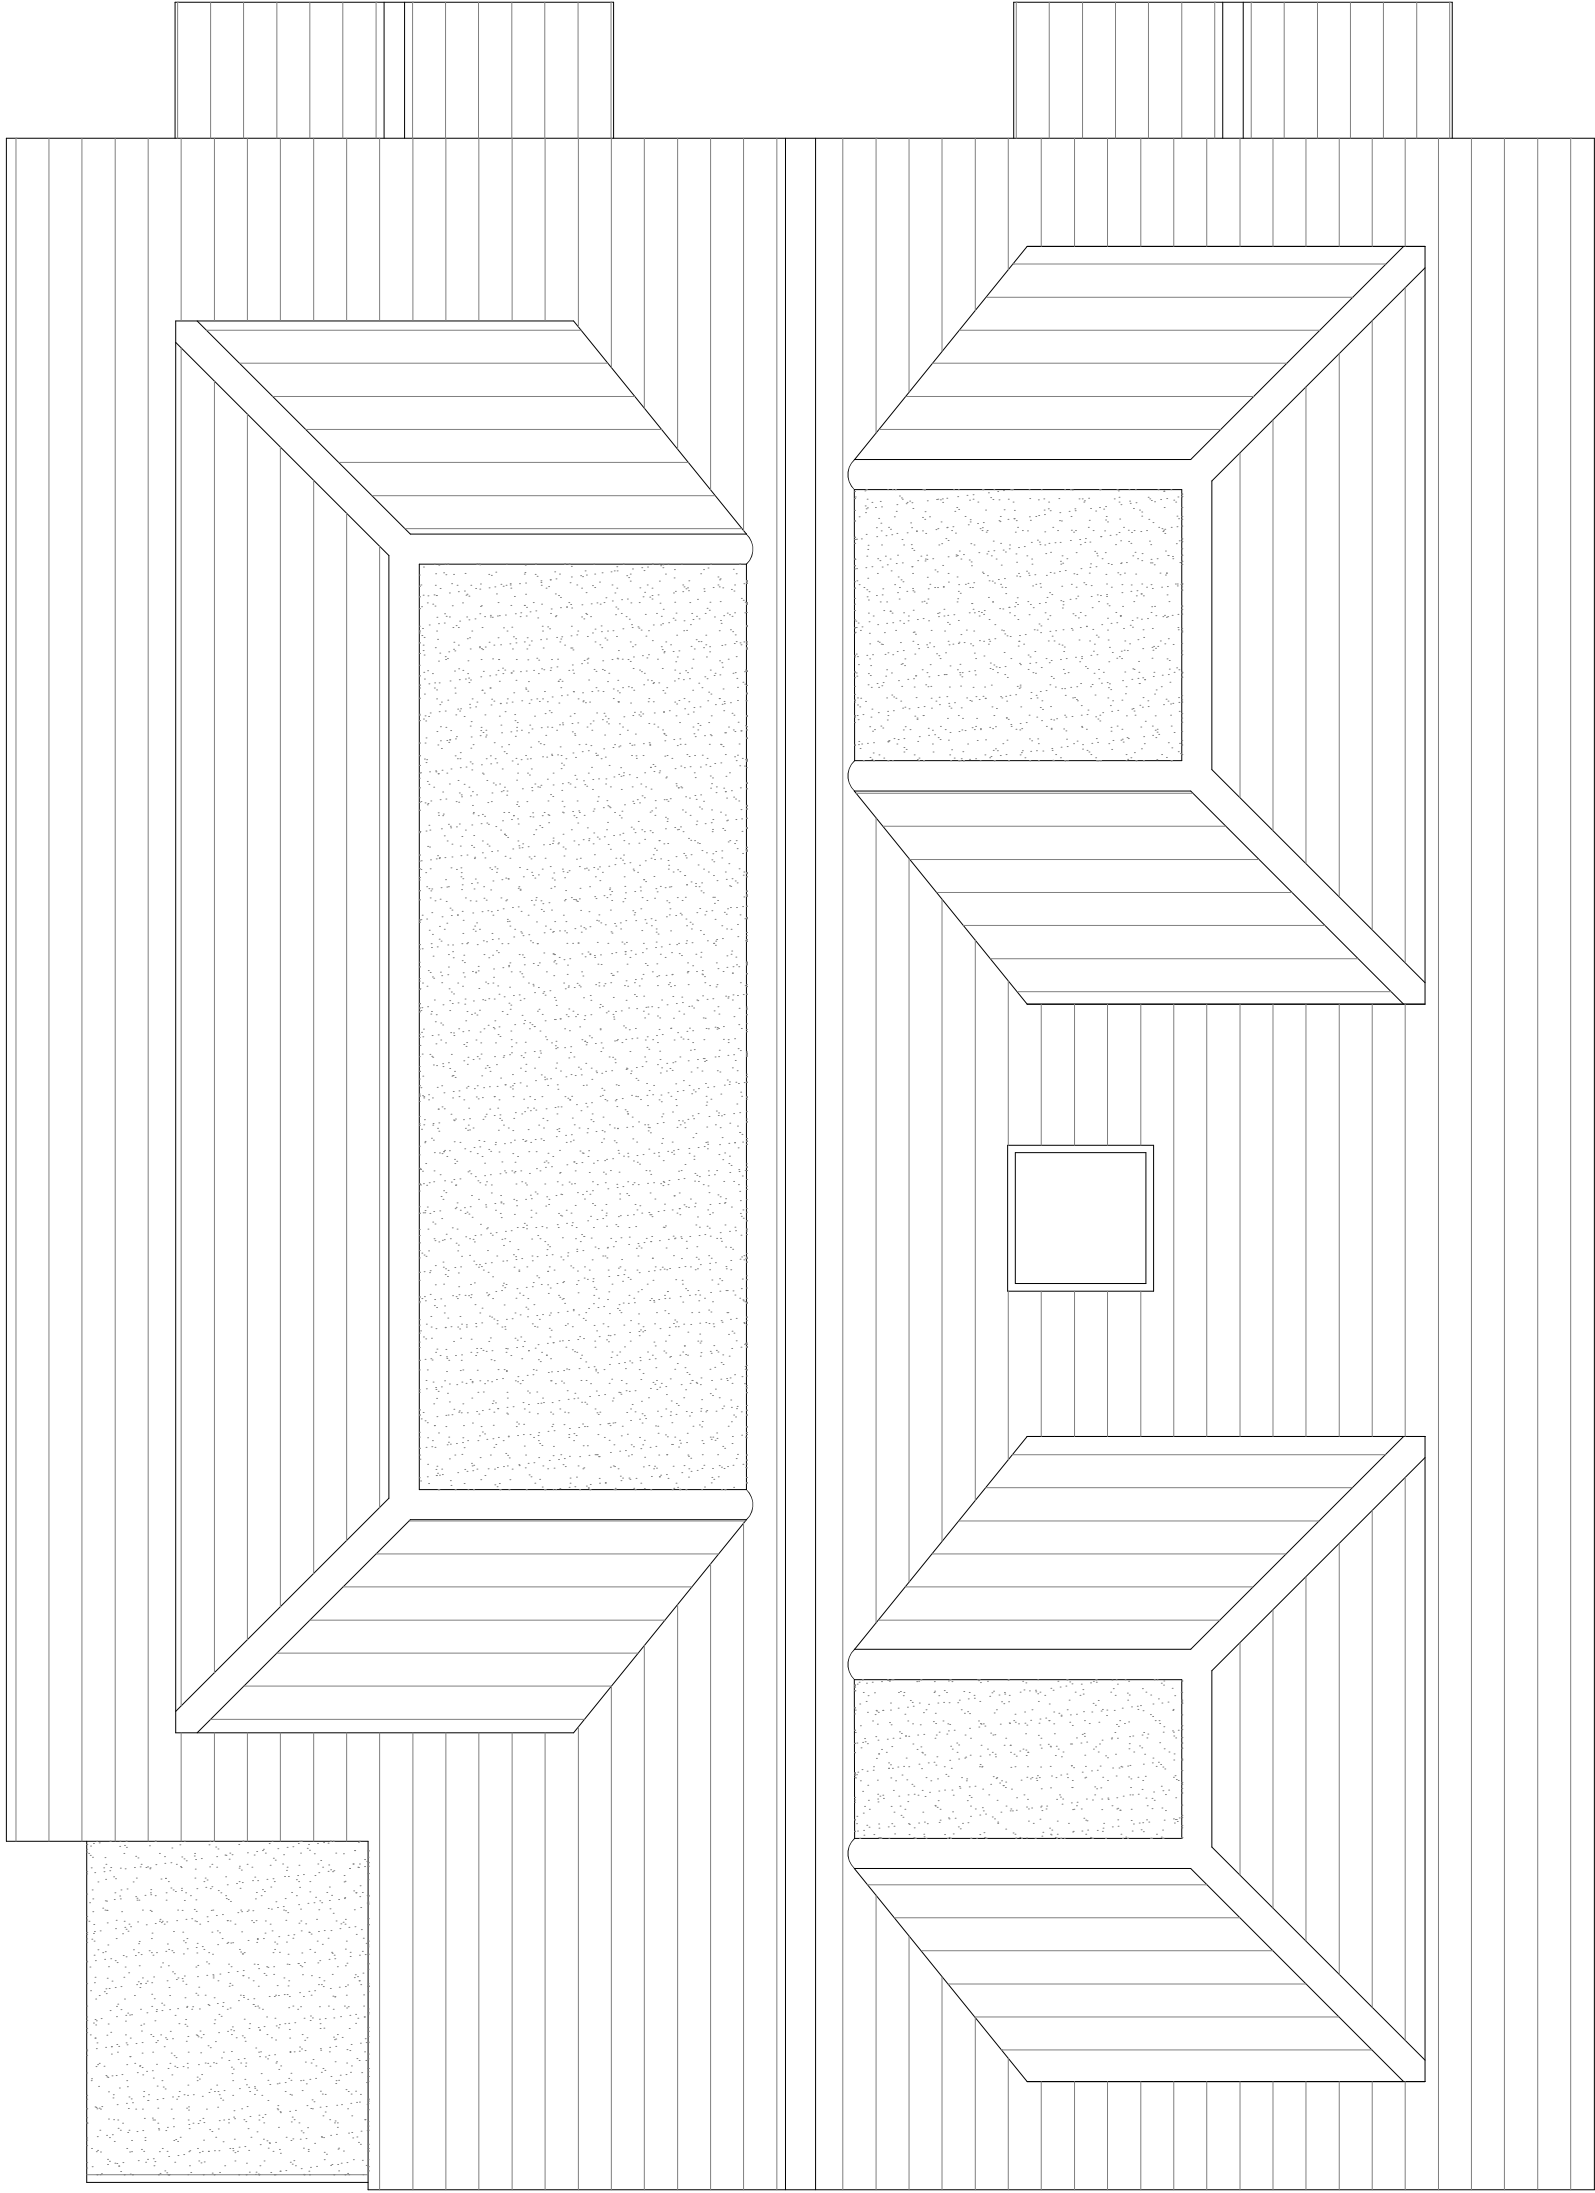

PROPOSED ROOF

Copyright is reserved by GBS Designs and is issued on the condition that it is not copied or disclosed by or to any unauthorised persons without prior consent in writing from GBS Designs.

All dimensions to be checked on site

All structural elements to be specified by a suitably qualified structural engineer.

REV	DESCRIPTION	DRAWN	DATE	Scale Bar	Drawing Ref	Drawing Title	
-	Initial design	JLR	16.03.21	0 1 2	85STAKESRD 10	85 Stakes Road,	
A	Revisions to initial proposed drawings	GBS	06.07.21		Scale at A1	Scale at A3	Widley,
B	Changes to new rear porch and dormers to both sides	GBS	19.08.21		1:25	1:50	Waterlooville,
					Date	Hampshire,	
					16 MAR 2021	PO7 5NR.	
					Drawn by		
					JLR/GBS		

CAD - ARCHITECTURE - DESIGN

6 Shillinglee Waterlooville
Hampshire PO7 5RW
Tel 023 9225 8315
www.gbsimages.co.uk