




Scale 1:100



Scale 1:100




Scale 1:100

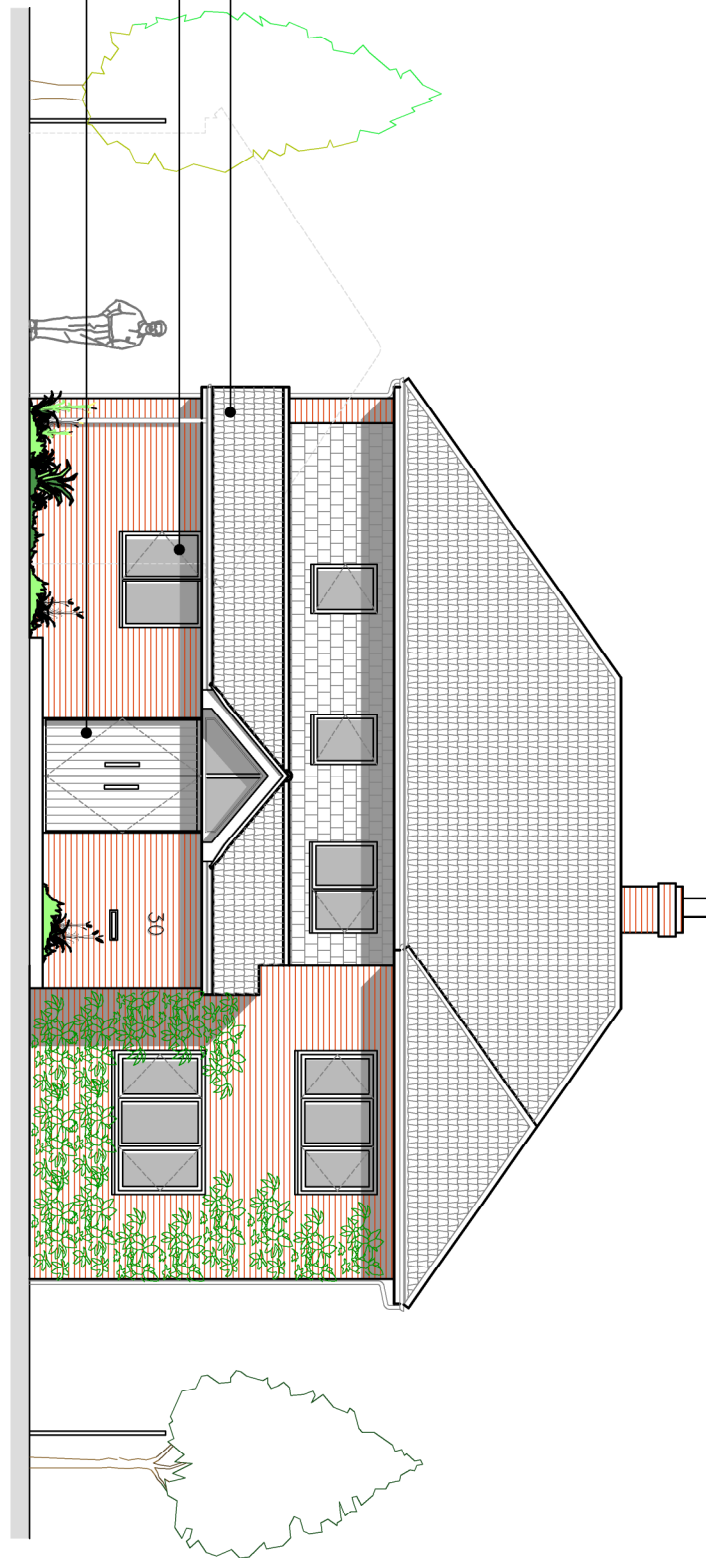

Scale 1:100

Scale 1 : 100

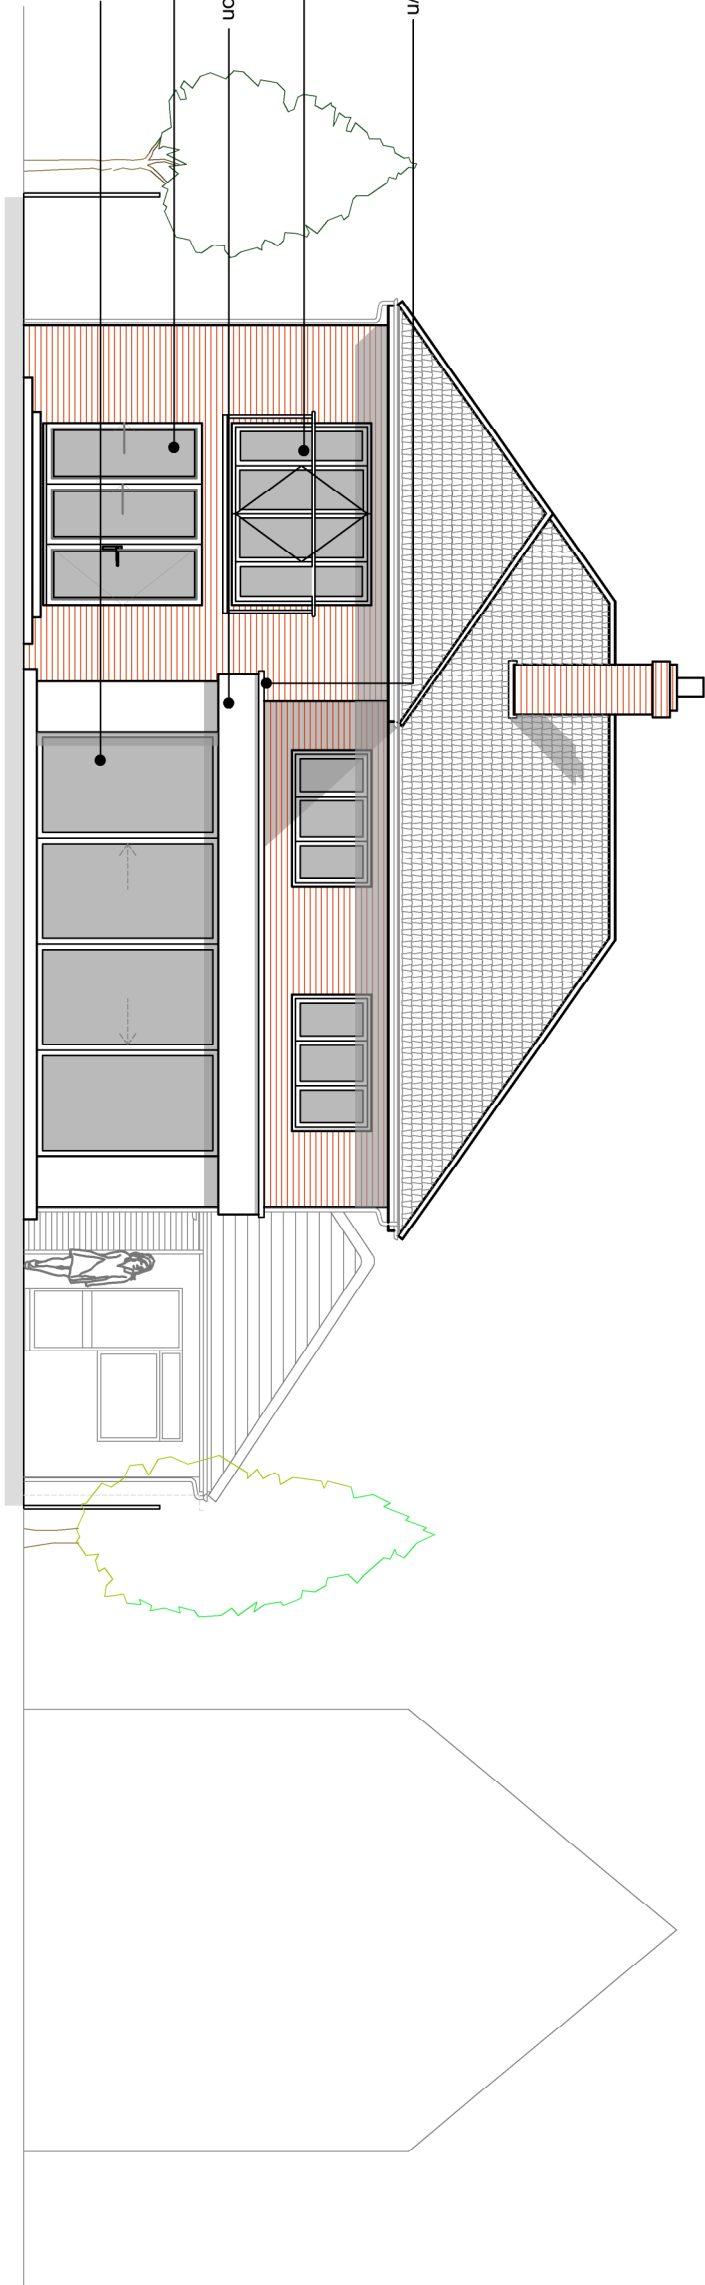

Scale 1:100

Scale 1:100

[illegible]