

Garage forecourt.


garage block

Bin Storage


Raised planters

Turning circle

FIRST FLOOR PLAN.

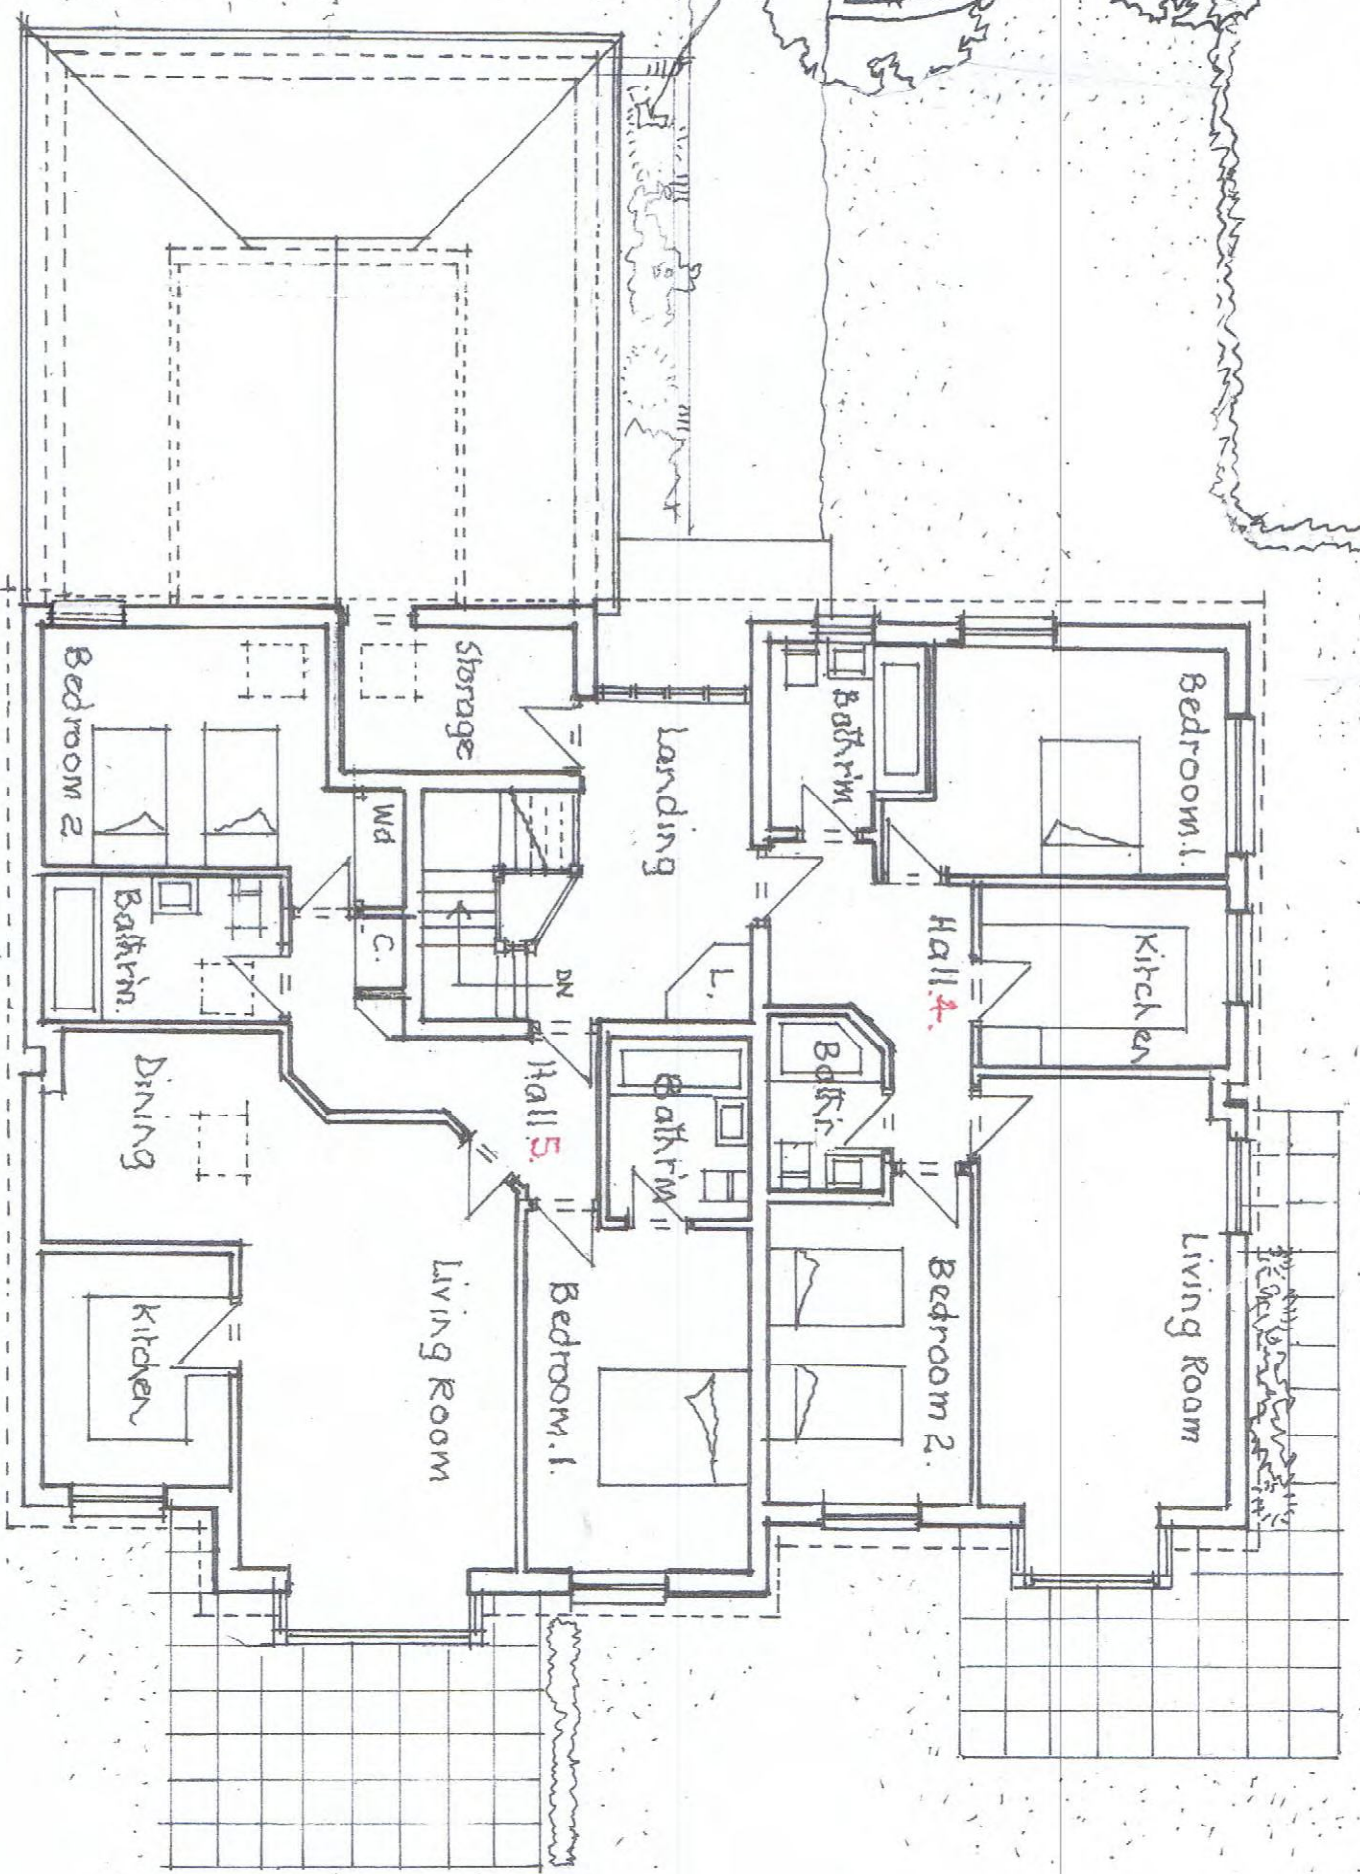

SCALES 1:100.

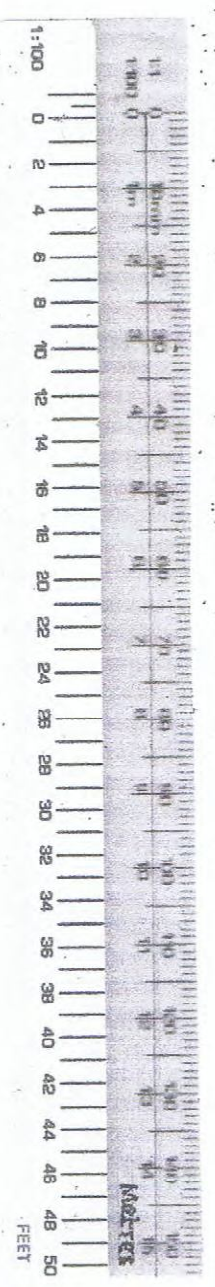

DEVELOPMENT 15 LANGSTONE ROAD HAVANT
For Phillips Build Ltd