


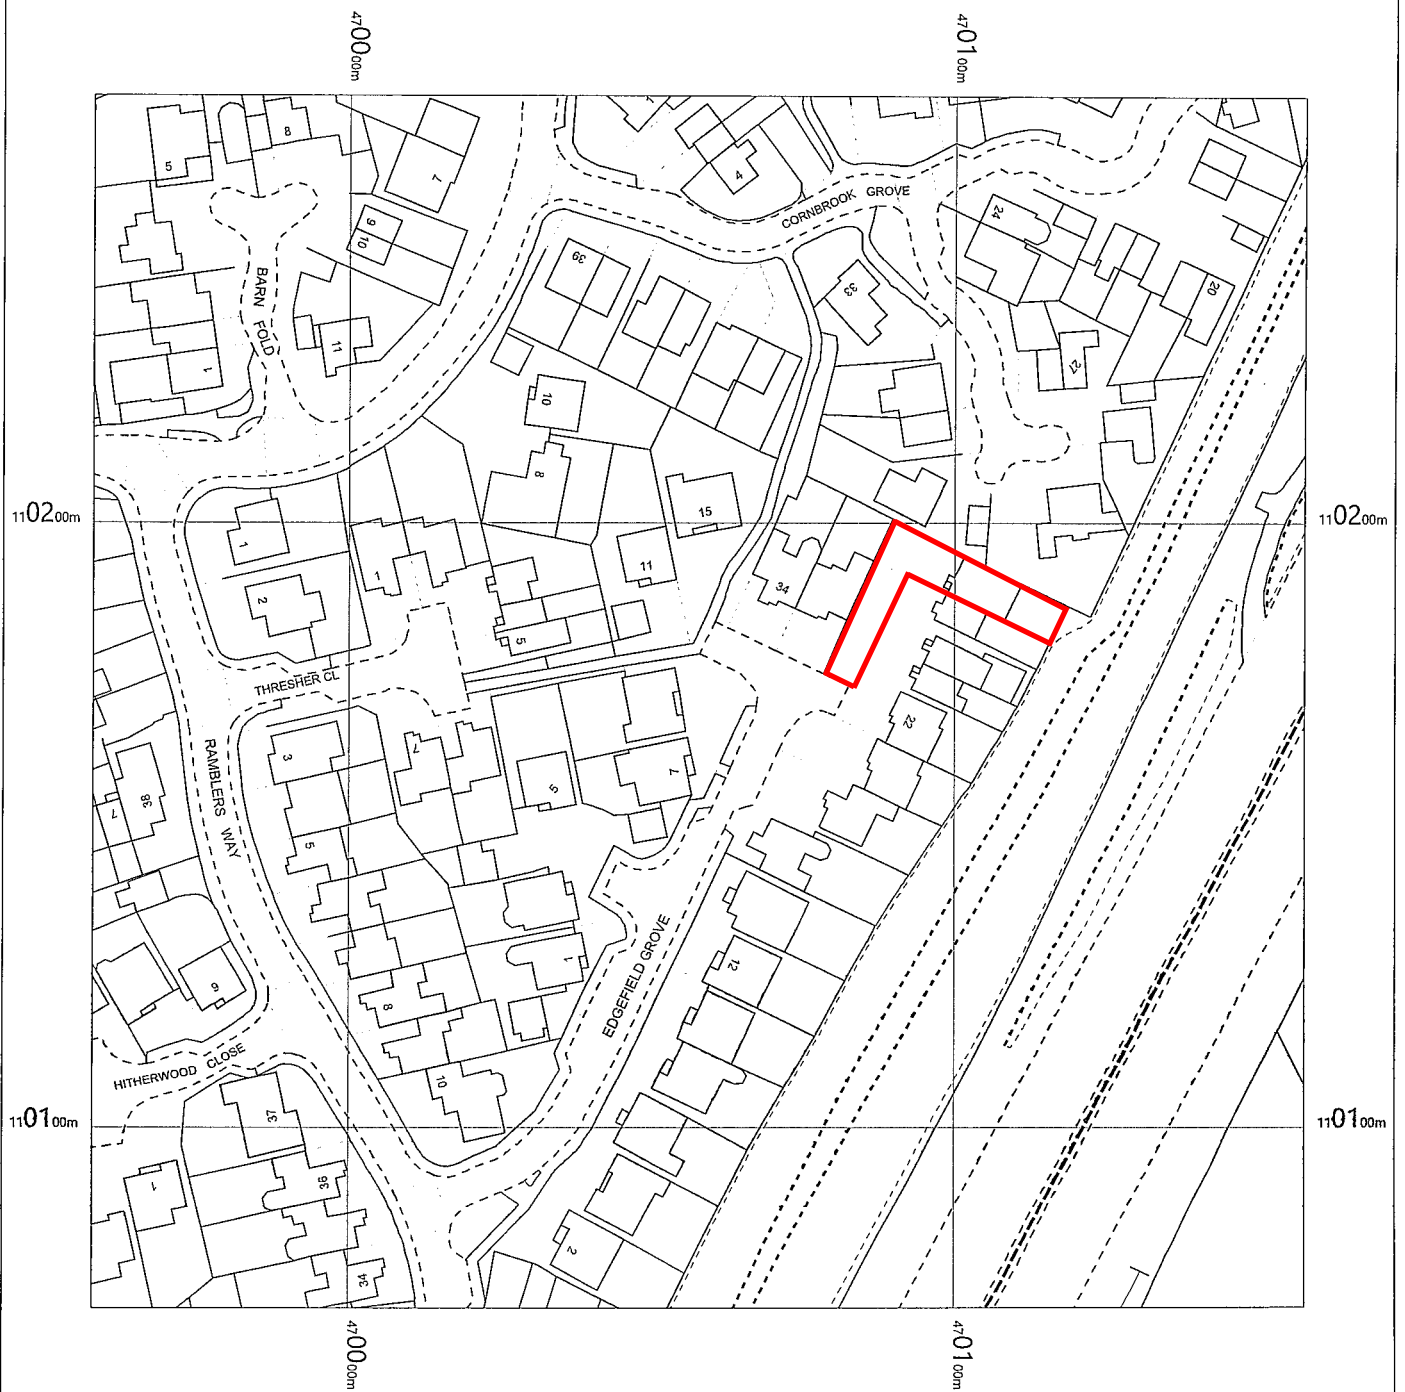


30 Edgefield Grove
Waterlooville

OS MasterMap 1250/2500/10000 scale
Tuesday, October 9, 2018, ID: MPMBW-00747696
www.blackwellmapping.co.uk

1:1250 scale print at A4, Centre: 470058 E, 110170 N

©Crown Copyright Ordnance Survey. Licence no. 100041041

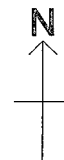

BLACKWELL'S
MAPPING SERVICES
PERSONAL & PROFESSIONAL MAPPING
www.blackwellmapping.co.uk

TEL: 0800 151 2612
maps@blackwell.co.uk