


Parcel 1 - Street Scene A-A

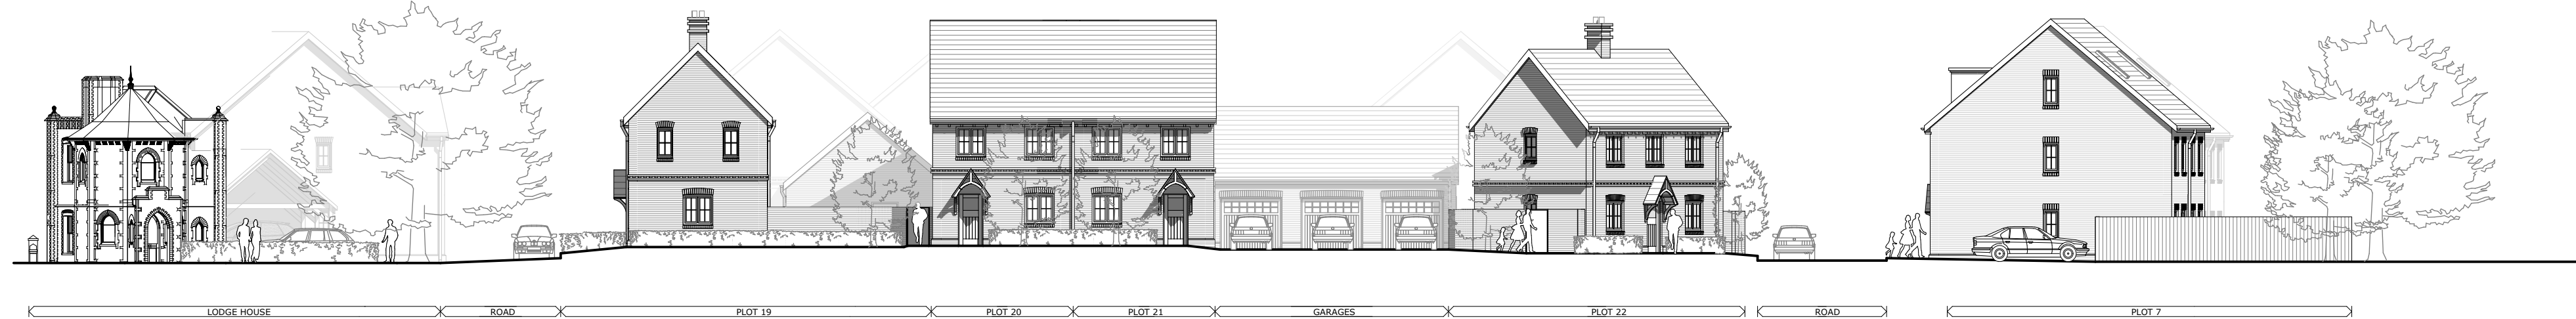

Parcel 1 - Street Scene B-B



Parcel 1 - Street Scene C-C



Street Scenes Key Plan NTS



Parcel 1 - Street Scene D-D



Parcel 1 - Street Scene E-E

Please Note:

Dimensions to be checked on site and any discrepancies are to be highlighted to the Architect prior to construction. Always print in full COLOUR.

Topographical / Ordnance Survey information shown has been prepared by a third party, HGP accept no responsibility for accuracy or completeness of the survey.

This drawing is to be read in conjunction with all other project drawings, construction notes and / or project specifications including those by other project consultants and specialists. All discrepancies should be reported immediately.

Design subject to detail development / approval. Measurements and accommodation schedules subject to amendments following coordinated input by others. Costings cannot be finalised until approval / confirmation by relevant authorities and Client.



Key Plan NTS

FOG Type 1	(624)	1B
FOG Type 2	(753)	2B
House Type 3	(858)	2B
House Type 3.1	(858)	2B
House Type 4	(1014)	3B
House Type 5	(910)	3B
House Type 6	(904)	3B
House Type 6.1	(904)	3B
House Type 7	(921)	3B
House Type 8	(1165)	3B
House Type 9	(1227) 2.5 storey	4B
House Type 9.1	(1227) 2.5 storey	4B
House Type 10	(1581)	4B
House Type 11	(1873) 2.5 storey	4B

A	Issued for Planning	13.12.21	IS / CK
Rev.	Description	Date	DB CB

Date	DECEMBER 2021
Drawn By/Checked By	IS /CK
Scale	1:200@A1
Revision	A
Project	Southleigh Park
Title	Parcel 1 Street Scenes

Dwg #	21.034.111
-------	------------

Status	FOR PLANNING
--------	--------------

hgp

Furzehall Farm, Wickham Road
Fareham, Hampshire
PO16 7JH
01329 283 225
email@hgp-architects.co.uk
www.hgp-architects.co.uk

BARGATE
HOMES

The New Barn,
Vicarage Farm Business Park
Fair Oak, Hampshire
SO50 7HD
02380 602255
@bargatehomes.co.uk