


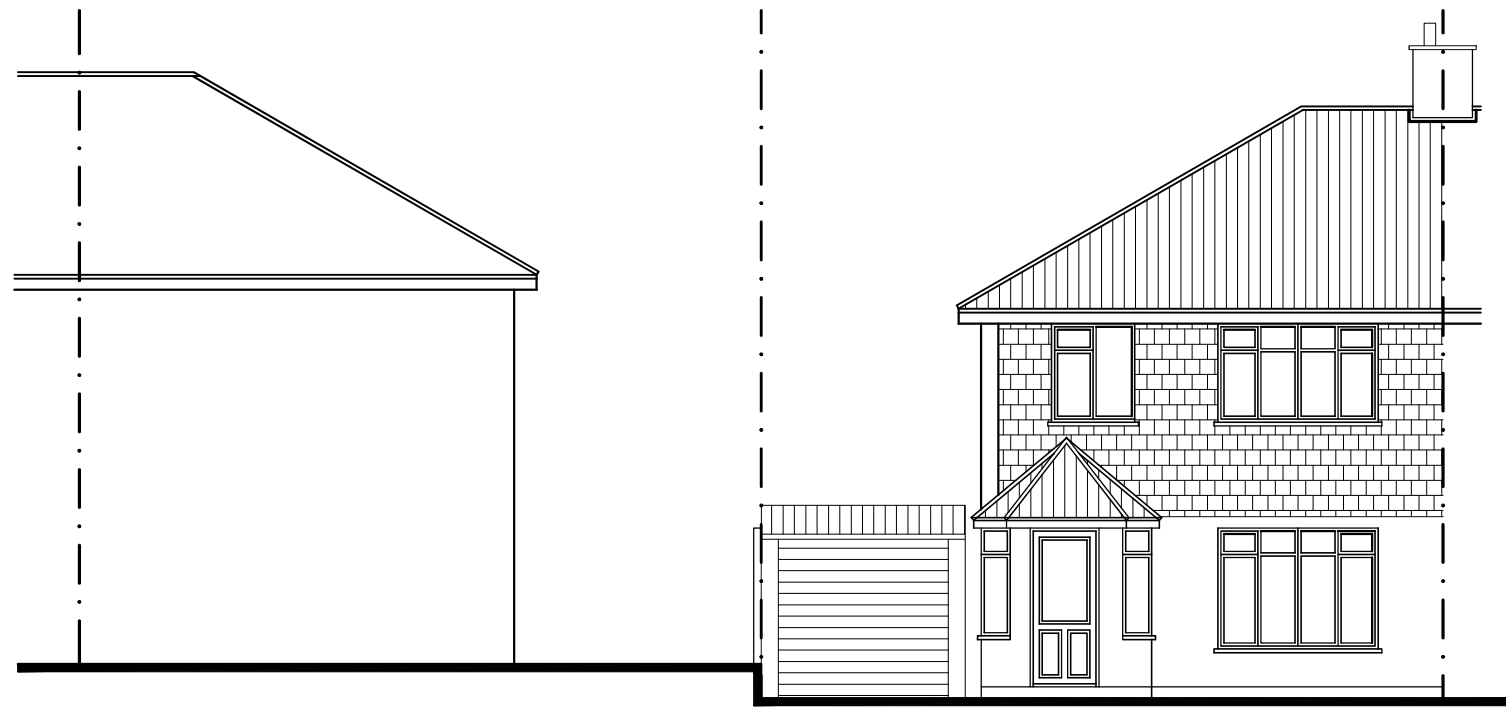

No.8

No.10

South East Elevation



No.10

No.8

North West Elevation



Existing Elevations

Revisions

- a) Note/Date/Initial
- b)
- c)
- d)

10 Belmont Grove,
Bedhampton,
Havant,
PO9 3PU

Scale A1=1:50, A3=1:100
Drawn SAR
Date 02/06/2021

21063-301⁰

10m

20m

30m

40m