




LOCATION PLAN 1:1250

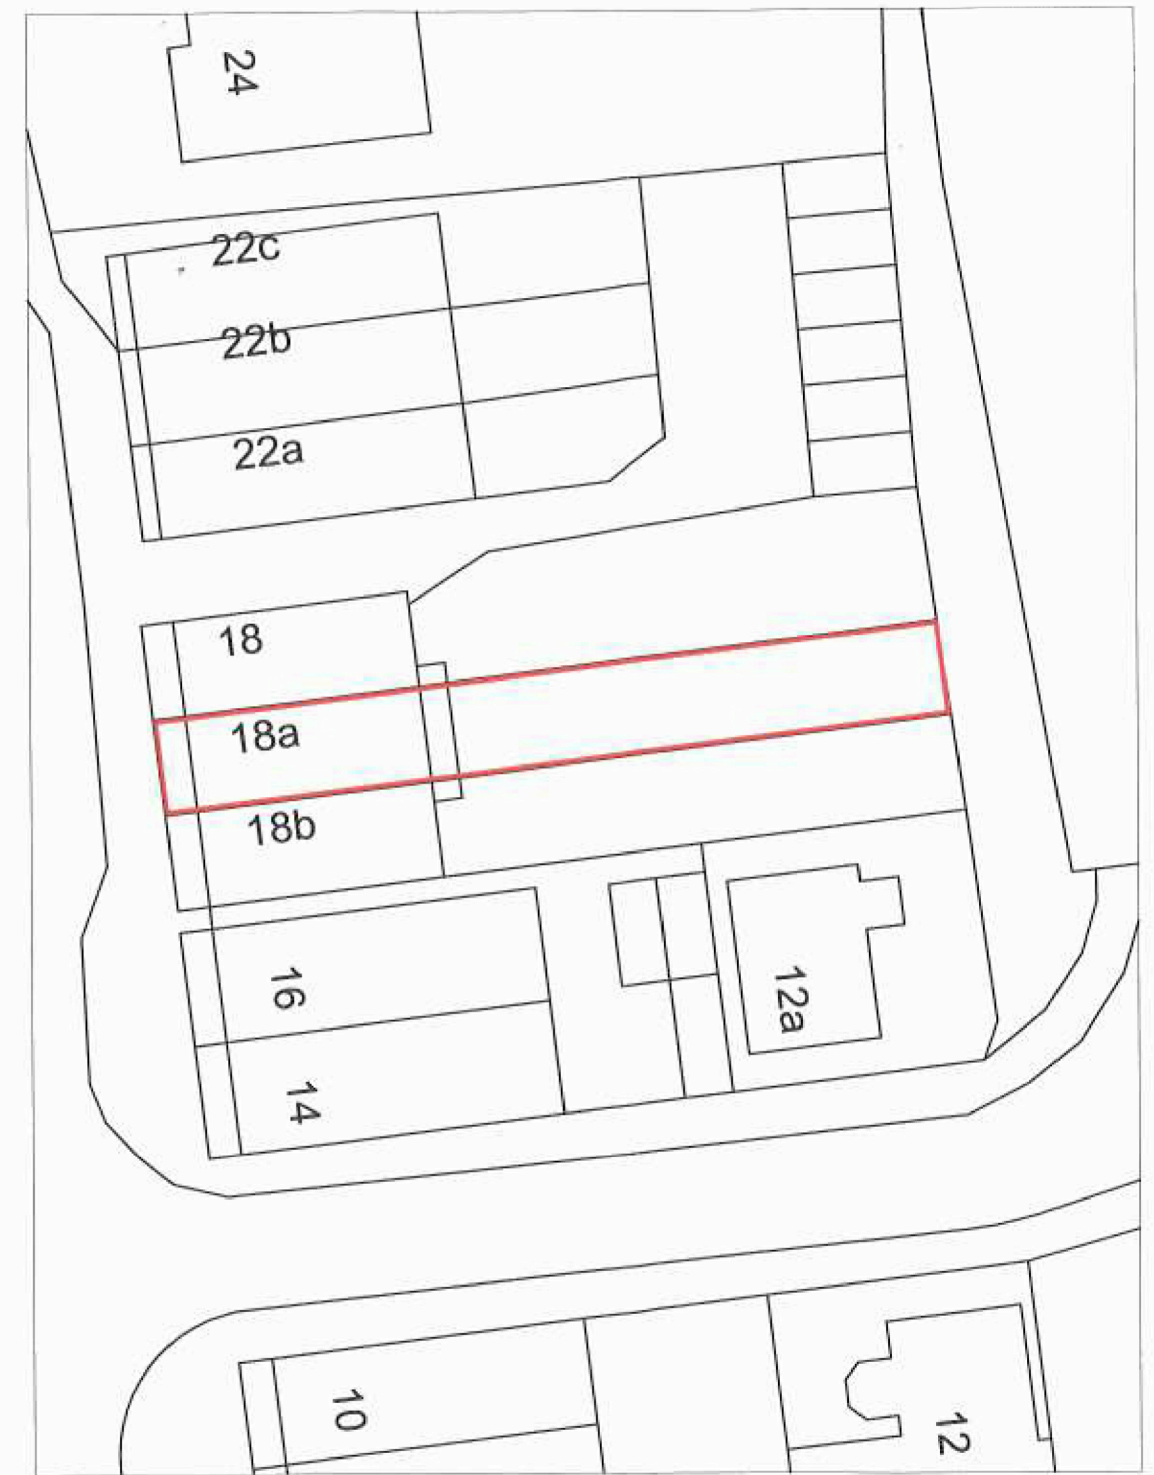

BLOCK PLAN 1:500

RevNo	Revision note	Date	Itemref	Quantity	Title/Name, designation, material, dimension etc	Reference
01	Site Survey	04/08/2016	Designed by ABD	Checked by MHR	Approved by - date 15/08/2016	Filename 18AEGHI
18A Elm Grove, Hayling Island, PO11 9EF						Date 15/08/2016
HAYLING ISLAND				Total Area 60sqm	Sheet 2/4	Scale 1:1250 & 1:500@A3

Copyright© Narts Architecture is the subject of Intellectual Property Rights including copyright and design right and shall not be reproduced, copied, loaned or submitted to other party without the written consent of Narts Architecture. Only figured dimensions to be taken Any Discrepancies to be reported to Narts Architecture prior to setting out or ordering of any materials.

NARTS
Voice of Turkish & Kurdish Food Industry in Britain

f /nartsbritain

53 Stoke Newington High Street,
London N16 8EL

www.narts.org.uk | info@narts.org.uk

☎ 020 7241 3636

📞 07940 414 890