

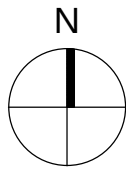


Location Plan 1:1250

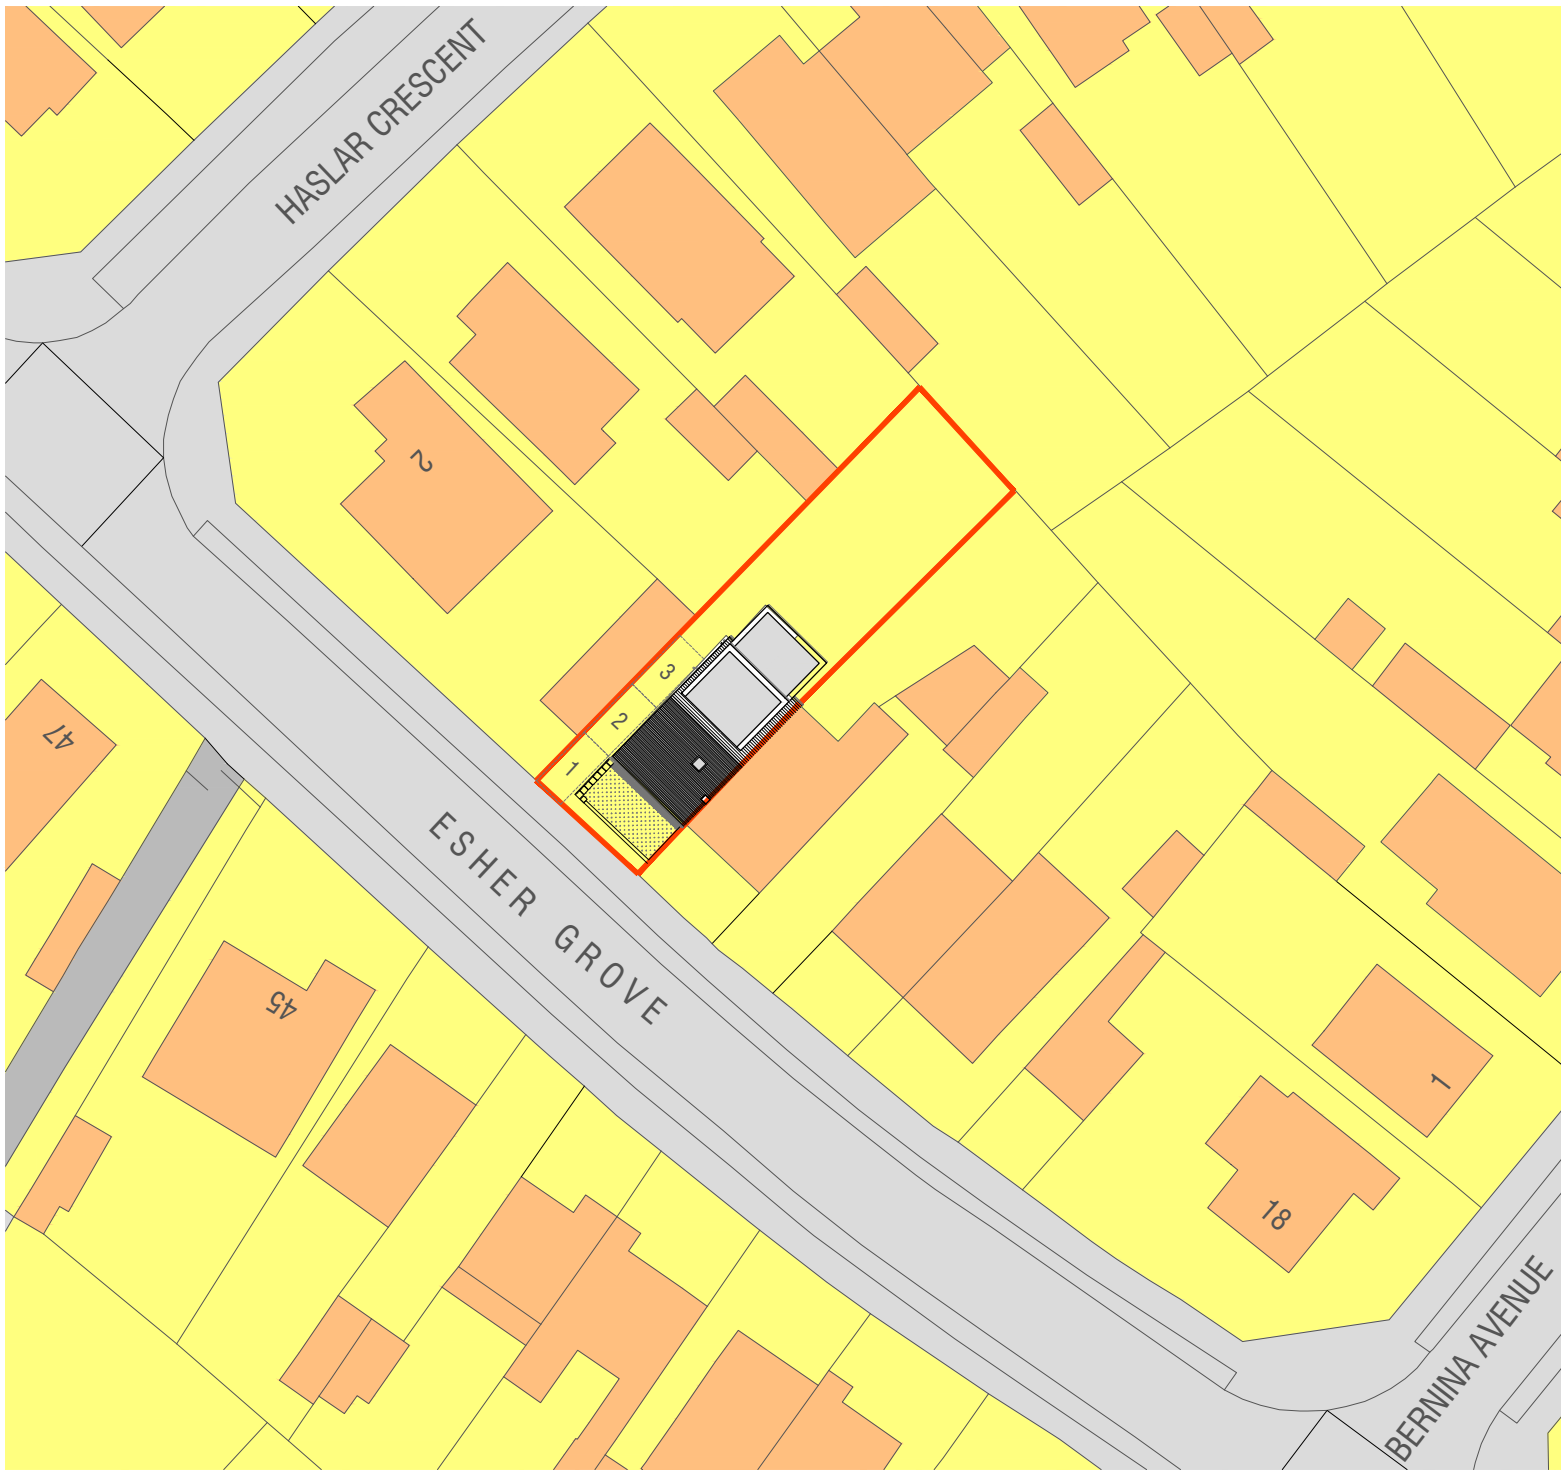

Block Plan 1:500

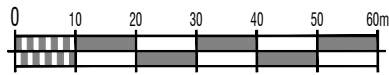

Rev	Date	Description	By	PM
D	13.06.16	Revisions made for Planning	CJ	JM
C	10.03.16	First Floor Reduced	CJ	JM
B	03.02.16	Parking Revision	CJ	JM
A	27.01.16	First Issue	CJ	JM

REVISIONS