

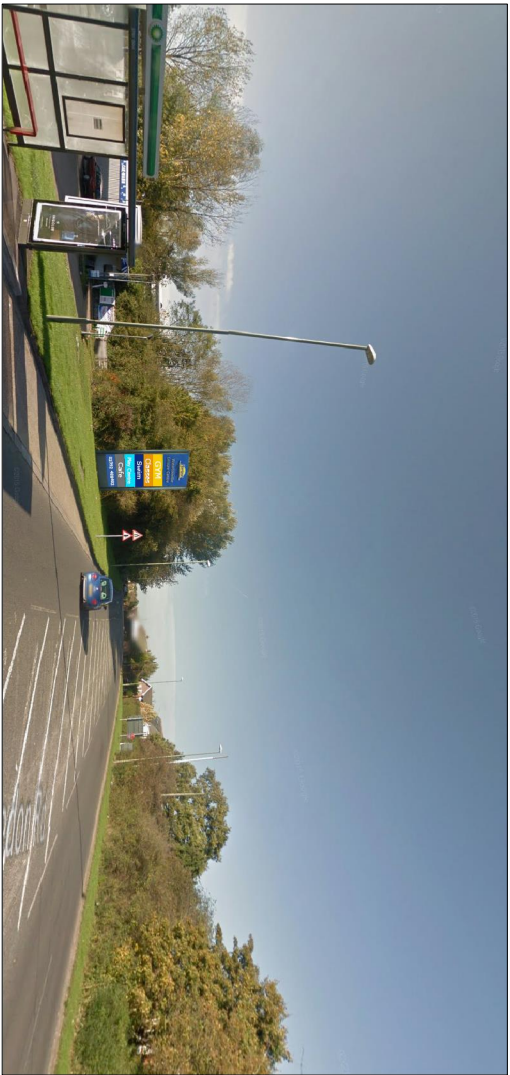
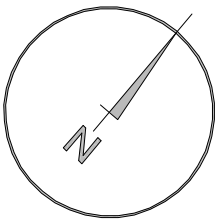


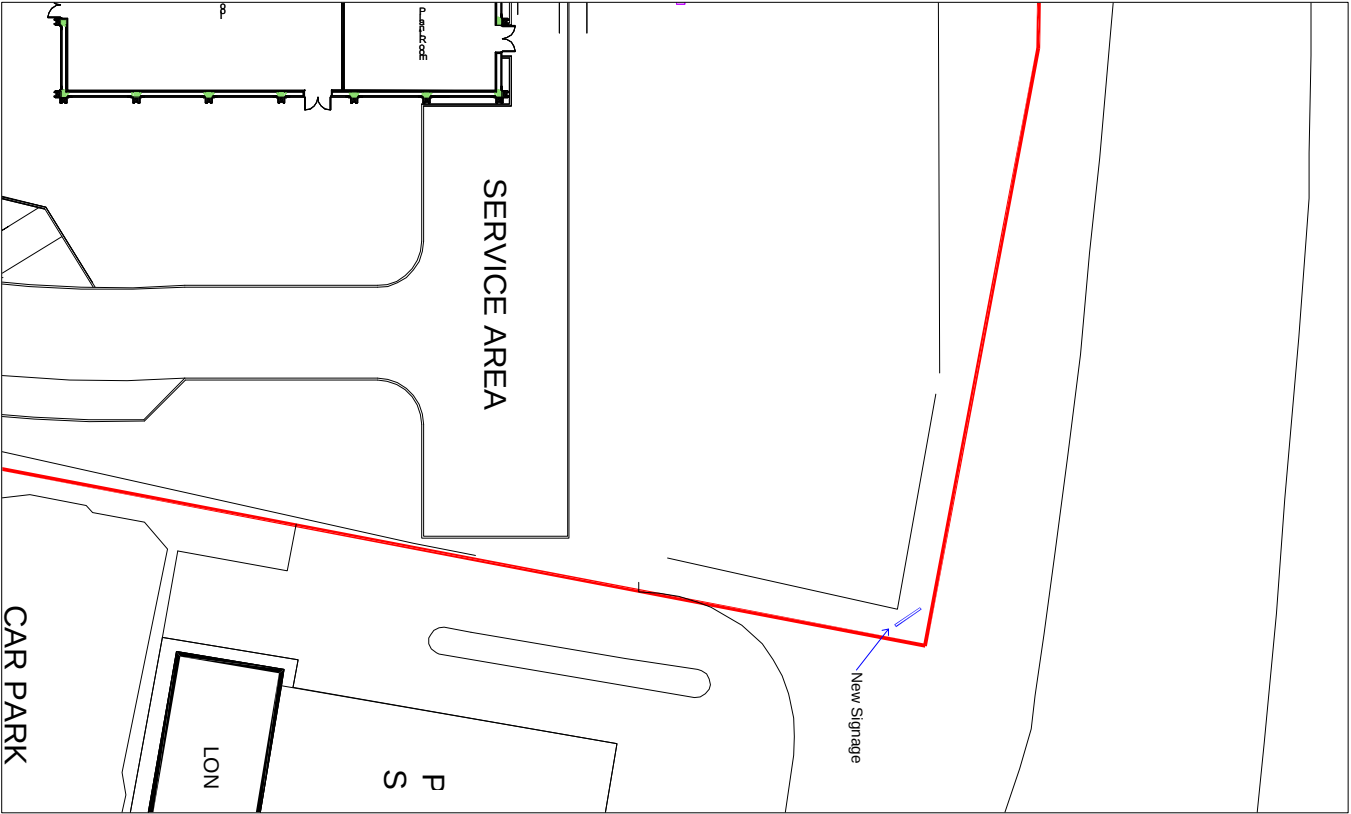

Photomontage

HAMBLEDON ROAD

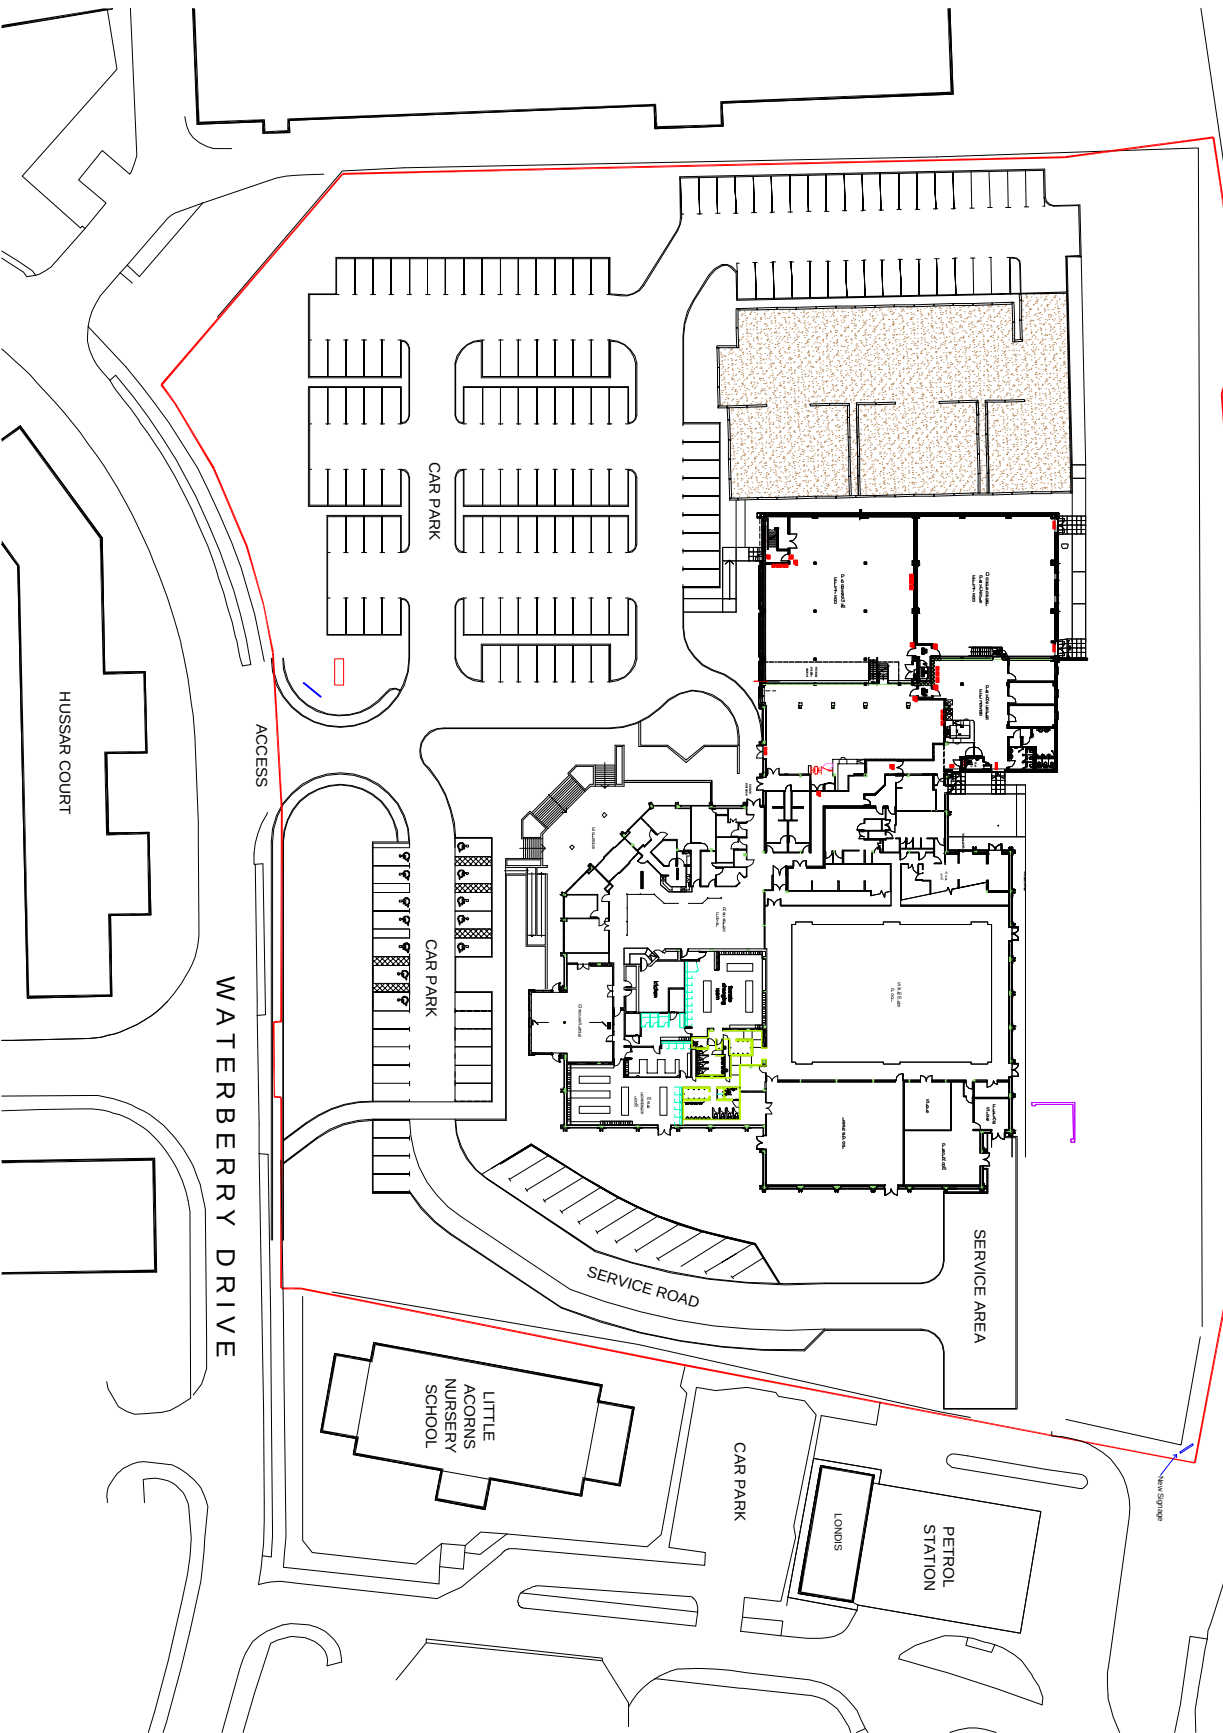

Location Plan 1:250 @ A1


This drawing is the copyright of the **pdp architecture llp** and must not be reproduced in whole or part or used for the execution of works without their permission.
all dimensions to be checked on site prior to commencement of construction works and the architect notified of any discrepancy.
figured dimensions are to be used in preference to scaled dimensions.
no deviation from the drawing will be permitted without prior consent of the architect.
all drawings are prepared subject to a full measured and structural survey of the buildings and site.
all structural work is subject to the appointment of a structural engineer to confirm and agree the structural proposals.
os for map licence no. 100000449.

Health & safety:
exceptional risks involving specific methods of construction or exceptional maintenance issues:
NO SIGNIFICANT RISK

revision	no	date	drawn/checked
1	1	27/09/21	WP950

client
Horizon Leisure Centres

PLANNING

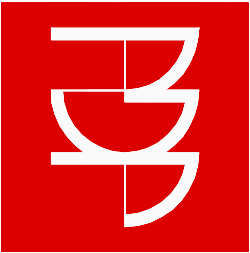

pdp architecture llp
chartered architects town planning
interior design consultants
2 beechworth road havant
hampshire po9 1ax
tel 023 9248 1100
fax 023 9247 5050
email pdp@pdp-architects.co.uk
www.pdp-architects.co.uk

project	Waterlooville Leisure Centre
detail	NEW SIGNAGE LOCATION PLAN
drawn	HM
checked	
date	Jun'16
status	Planning
al scale	al scale
al scale	al scale
1:500	1:1000
27921-WP950	