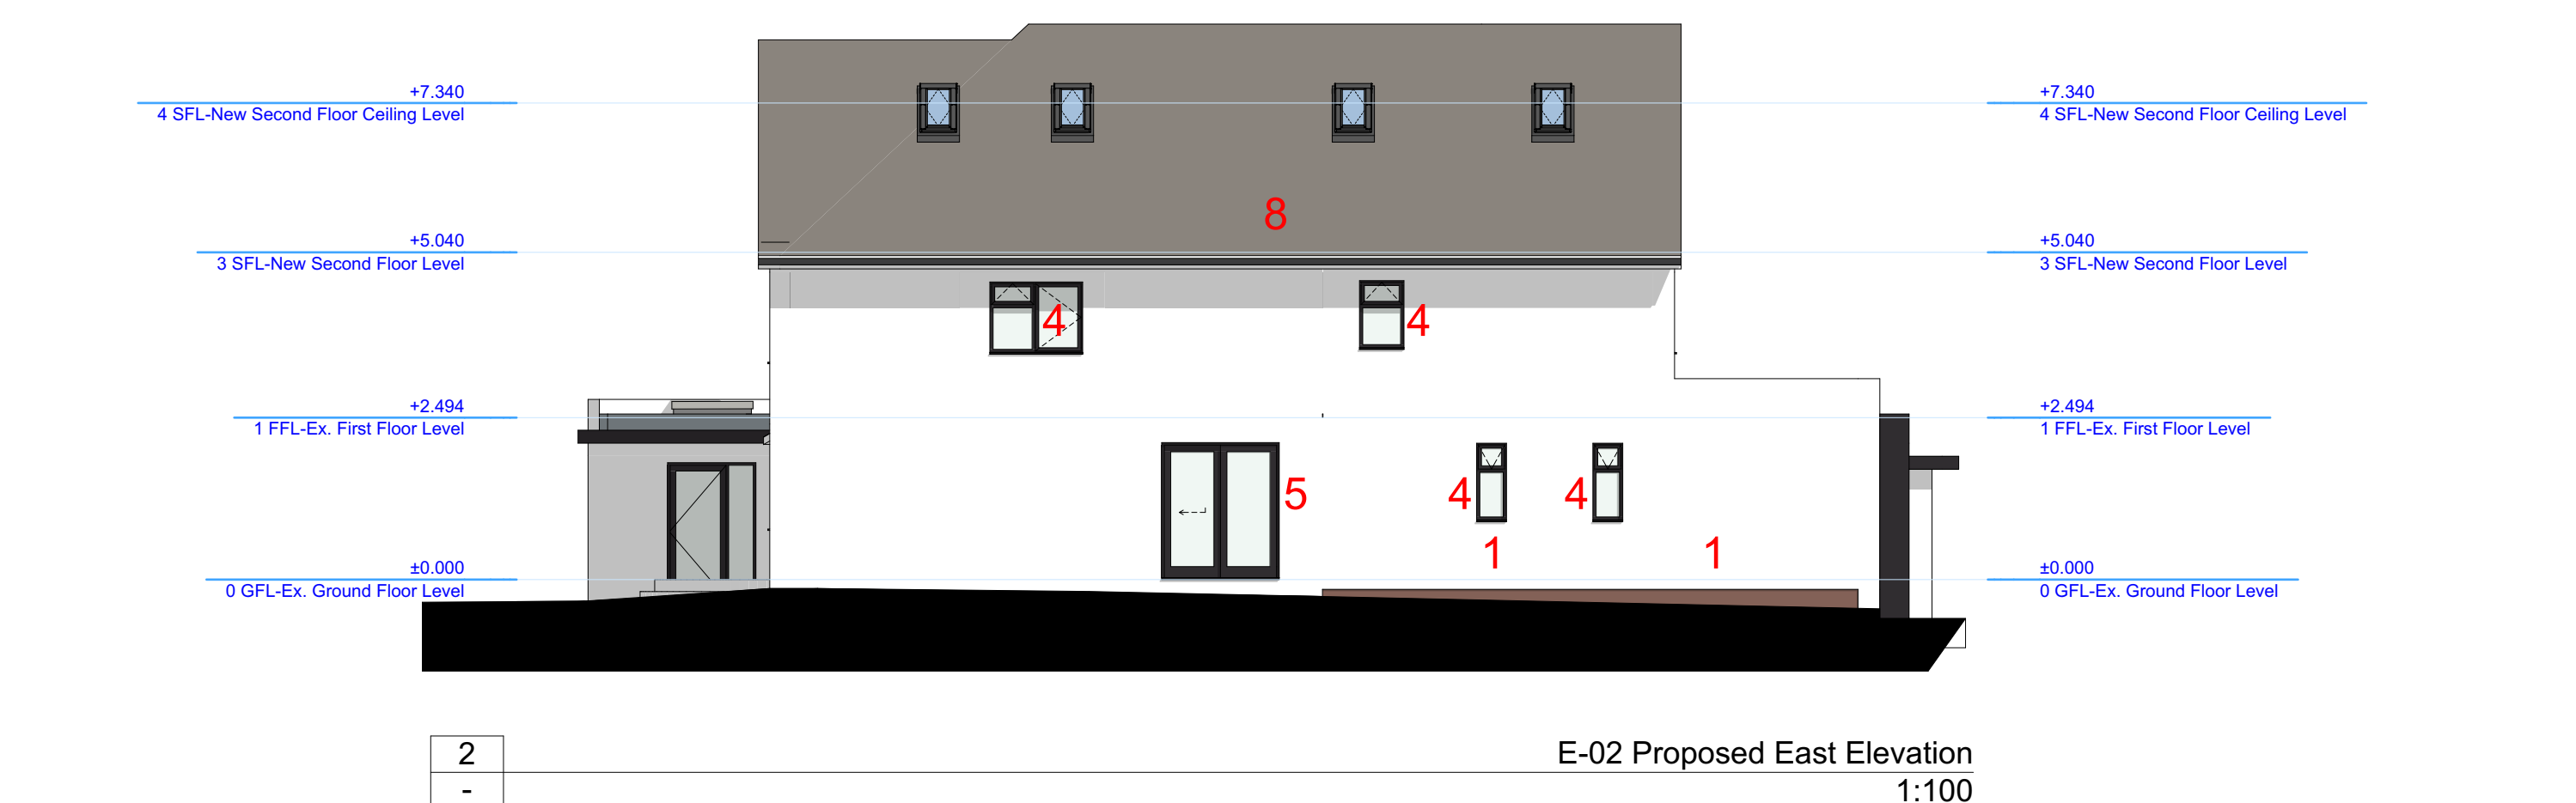
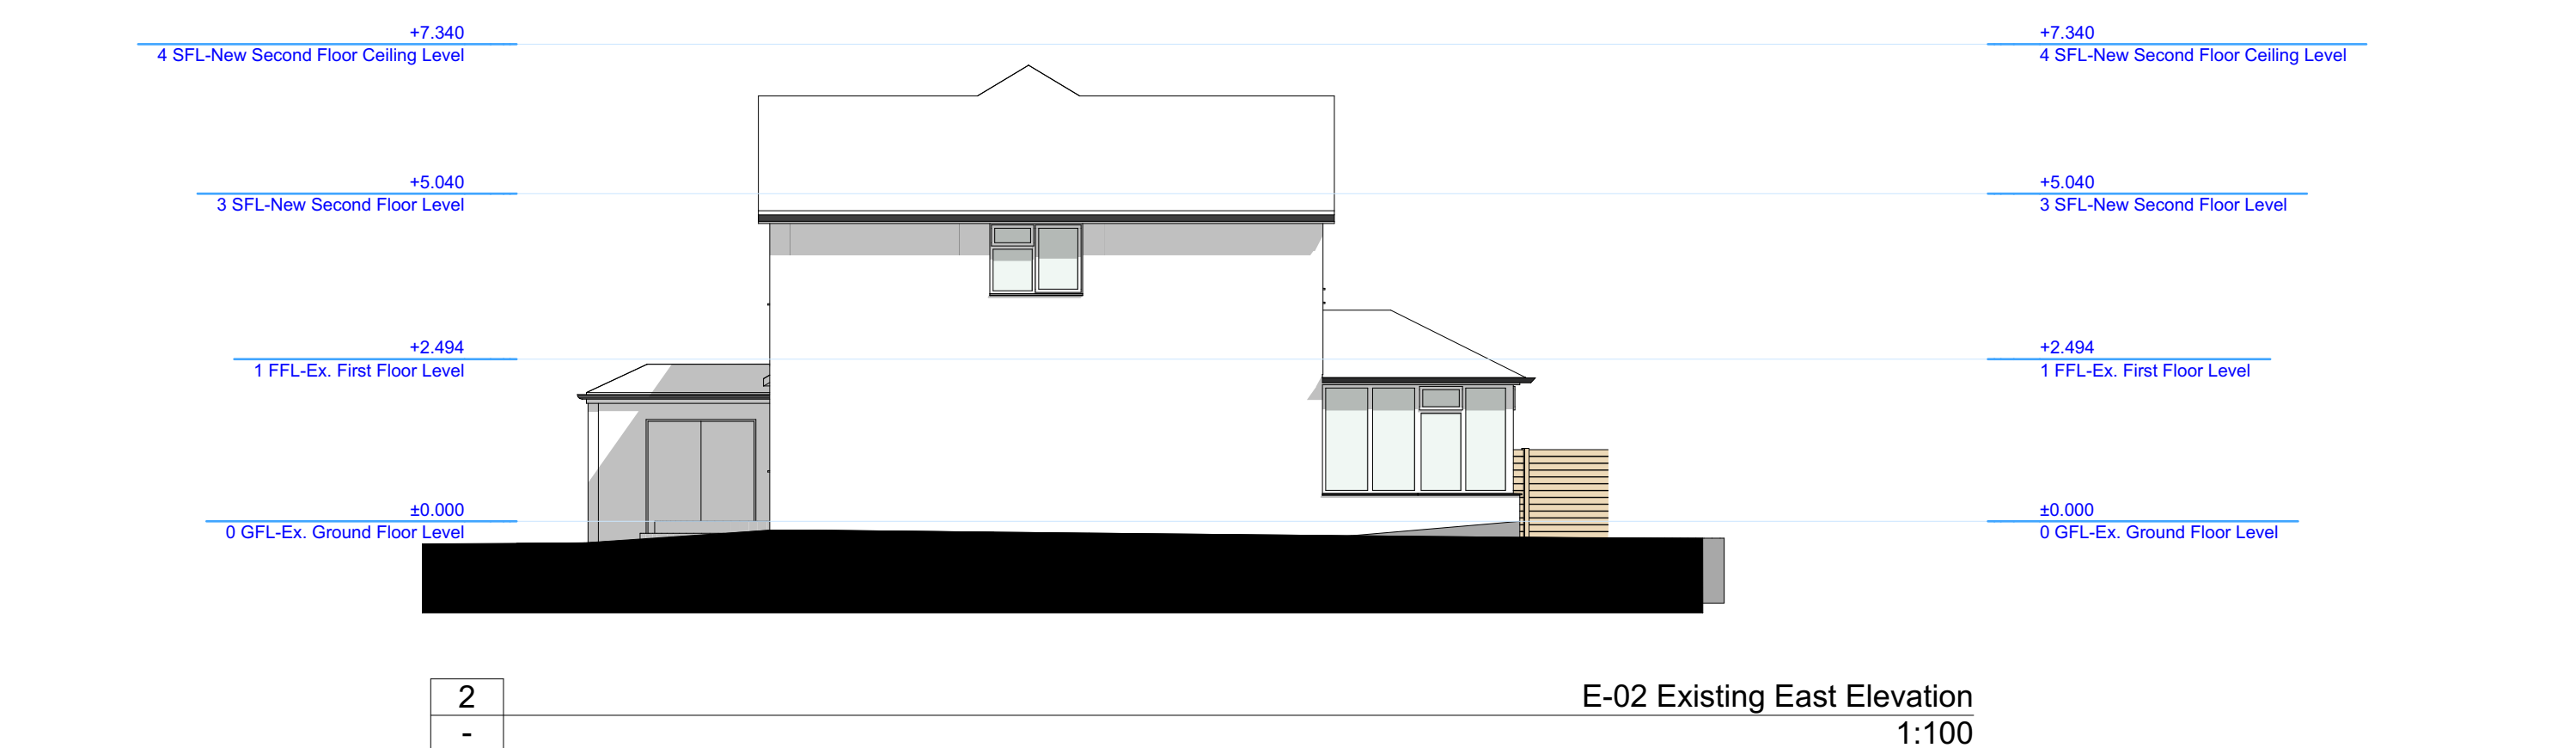
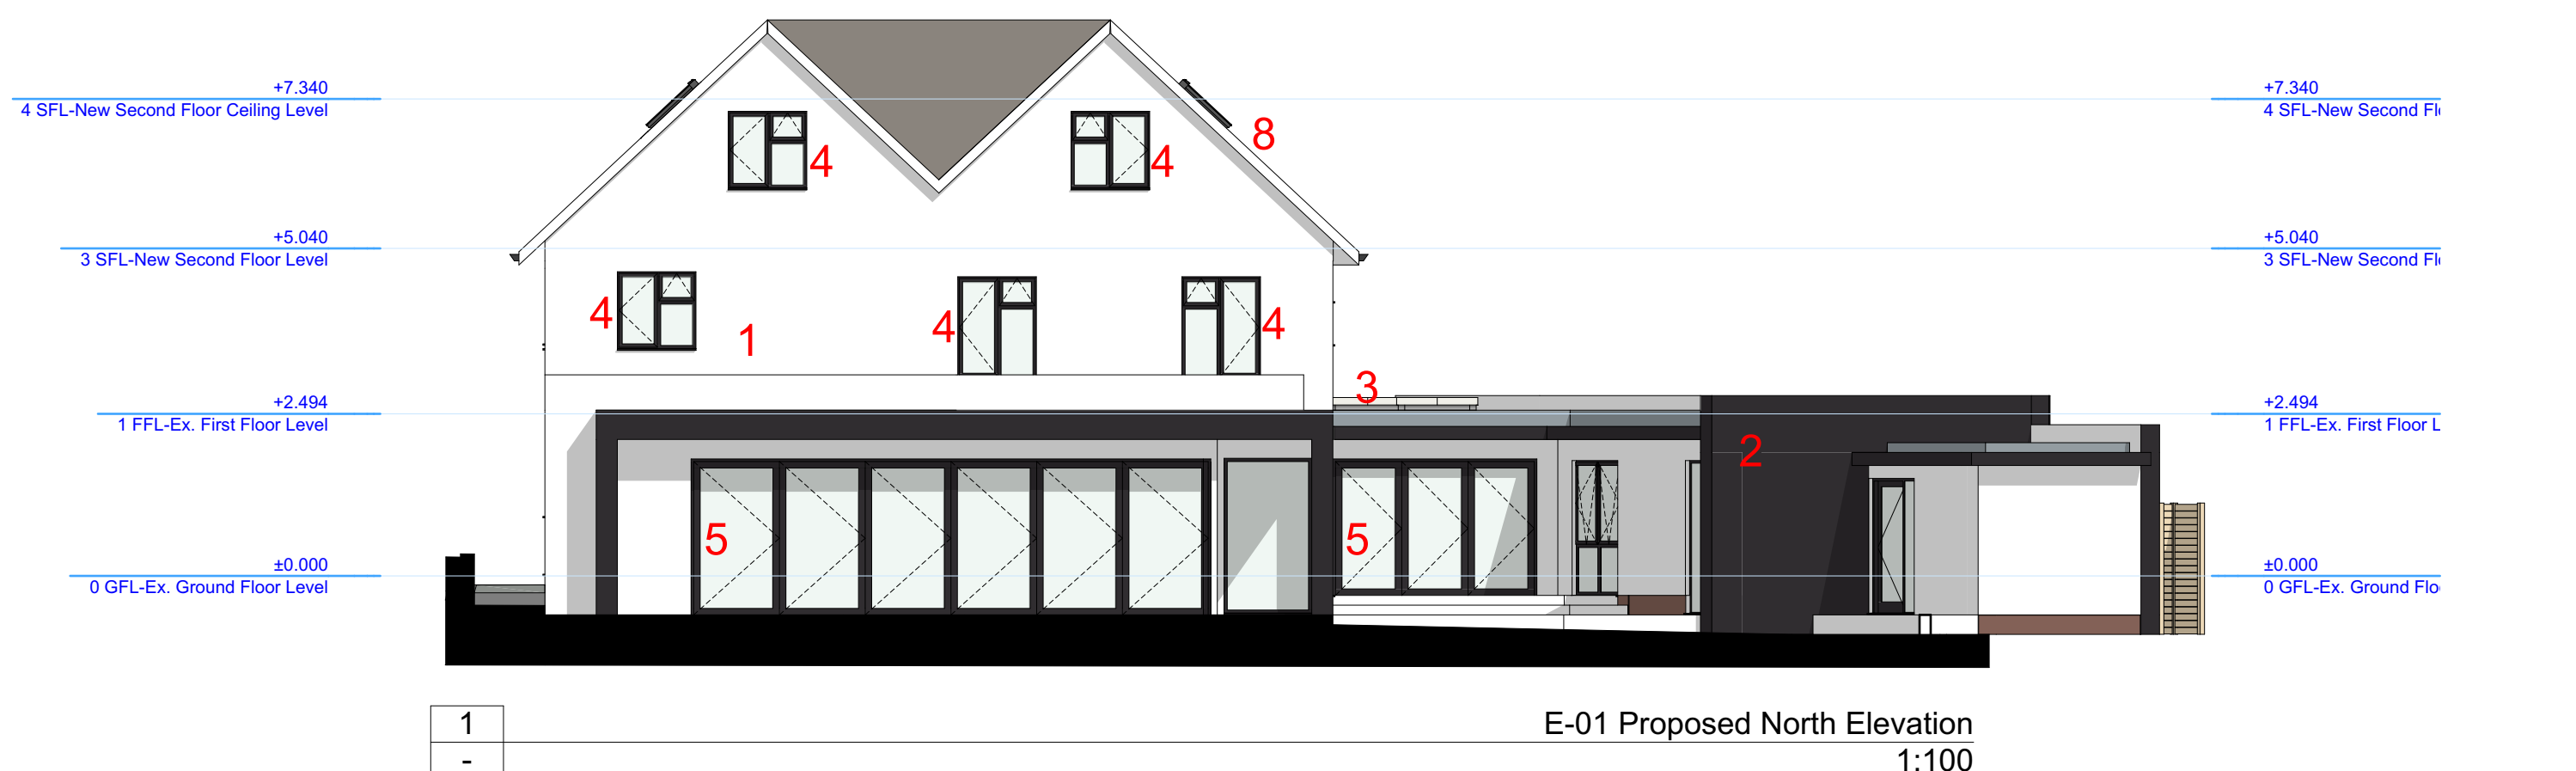


Mr. and Mrs. Major-Bunce

Proposed Extensions
76A Durley Avenue, Waterlooville. PO8 8UZ.

Existing and Proposed 'Indicative'
Elevations 1 of 2

[illegible]

☐ preliminary ☒ planning ☐ building regulations ☐ production
☐ tender ☐ construction ☐ as built ☐ other

studio The Steven Barlow Partnership
The Studio, 81 Manor Road,
Portsmouth, Hampshire. PO1 5LB.
United Kingdom.

call +44 (0) 800 756 9776
email info@tsbp-architecture.co.uk
visit tsbp-architecture.co.uk

This drawing is protected by copyright of THE STEVEN BARLOW PARTNERSHIP under The Copyright, Designs and Patents Act 1988 and the reproduction or use in any form without prior written consent from THE STEVEN BARLOW PARTNERSHIP will be infringement of copyright.

Only the original drawing should be relied on. Plans are liable to distortion in transmission to the web. Do not scale off this drawing any event except for planning application purposes. Figured dimensions must be used if in doubt contact THE STEVEN BARLO PARTNERSHIP.

Contractor to check and verify all levels, datum's and dimensions on site and shall report any discrepancies or omissions to THE STEV BARLOW PARTNERSHIP prior to commencement of work and during construction phase. This drawing is to be read and understood in conjunction with structural, mechanical, electrical and/or any other consultant's documentation as may be applicable to the project prior to the commencement of work and it's duration.

This drawing including notes has been prepared and produced for the client named for the project detailed and solely for the purposes indicated and is not intended for use by any other person or for any other purpose.

© Copyright 2021 - The Steven Barlow Partnership (TSBP Architecture)
Chartered Institute of Architectural Technologists Chartered Practice
Principal - Steven V. Barlow MCIAT

LEGEND

The proposed principal facing and roofing materials schedule:

- | | | |
|---|---|--|
| <p>1. New exterior walls:
New single storey front, side and rear extension walls, new two storey walls and existing walls to be smooth render finish, colour White.</p> <p>2. New exterior wall:
New single storey rear extension end wall to be Equitone 'Pictura' fibre cement facade panel cladding or similar, secret fixing method; colour Gunmetal Grey (PG241).</p> <p>3. New flat roofs:
Single ply roofing membrane, colour Dark or Light Grey.</p> <p>4. Existing and new windows:
Double or triple glazed PVCu or aluminium framed windows, framework colour Grey.</p> | <p>5. External doors/s:
Bi-folding doors double or triple glazed aluminium framed doors, framework colour Grey;</p> <p>with flat panel cladding framework, Equitone 'Pictura' fibre cement facade panel cladding or similar, secret fixing method; colour Gunmetal Grey (PG241).</p> <p>6. Guttering/downpipes:
Half round guttering and round downpipes, colour Black.</p> <p>7. Boundary and landscaping treatments:
Boundary treatments to remain as existing, hard and soft landscaping to LPA approval, except for western new boundary wall.</p> | <p>8. New Pitch Roofs/s:
Marley Eternit Thru-tone Smooth Fibre Cement Slates to suit pitch roof, colour Blue-Black.</p> |
|---|---|--|