


Log cabin proposed plan

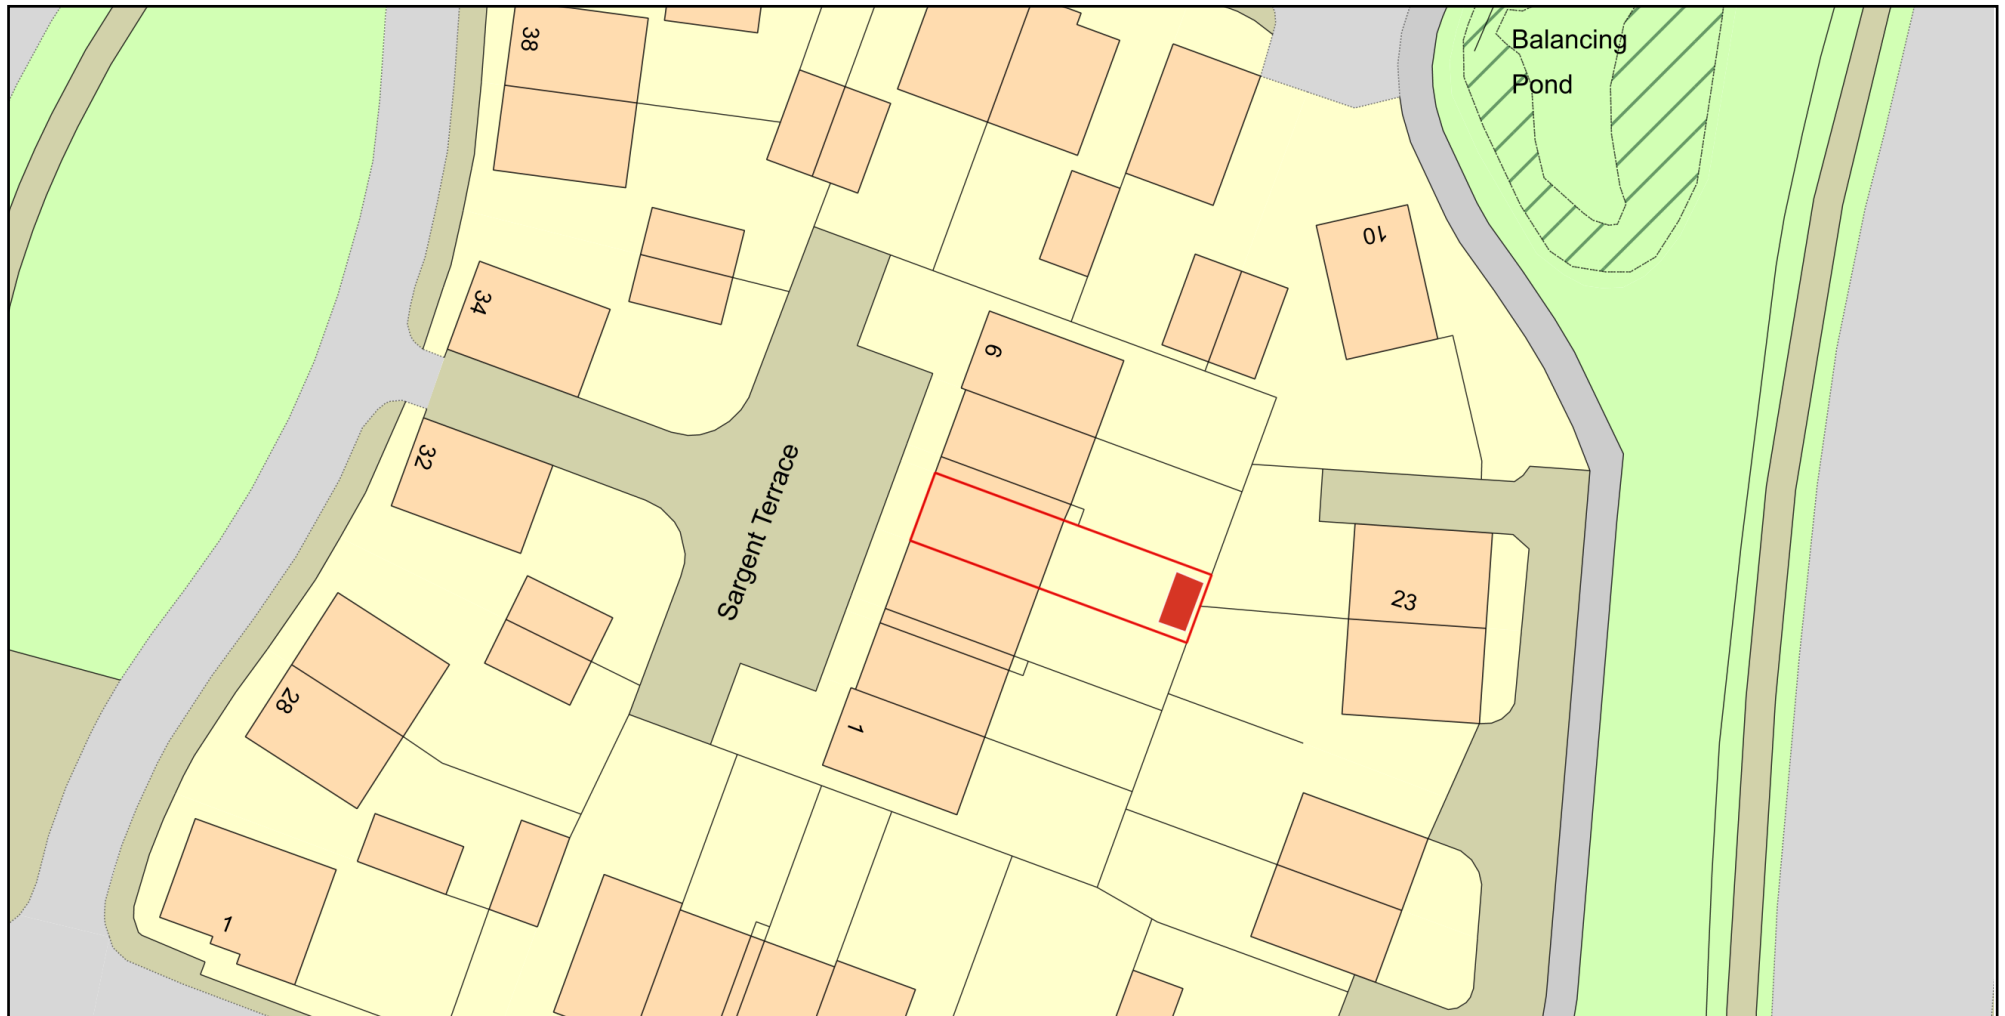

0 20
Metres



Plan Produced for: Simon Main

Date Produced: 01 Jun 2021

Plan Reference Number: TQRQM21152162149959

Scale: 1:500 @ A4

© Crown copyright and database rights 2021 OS 100042766

