


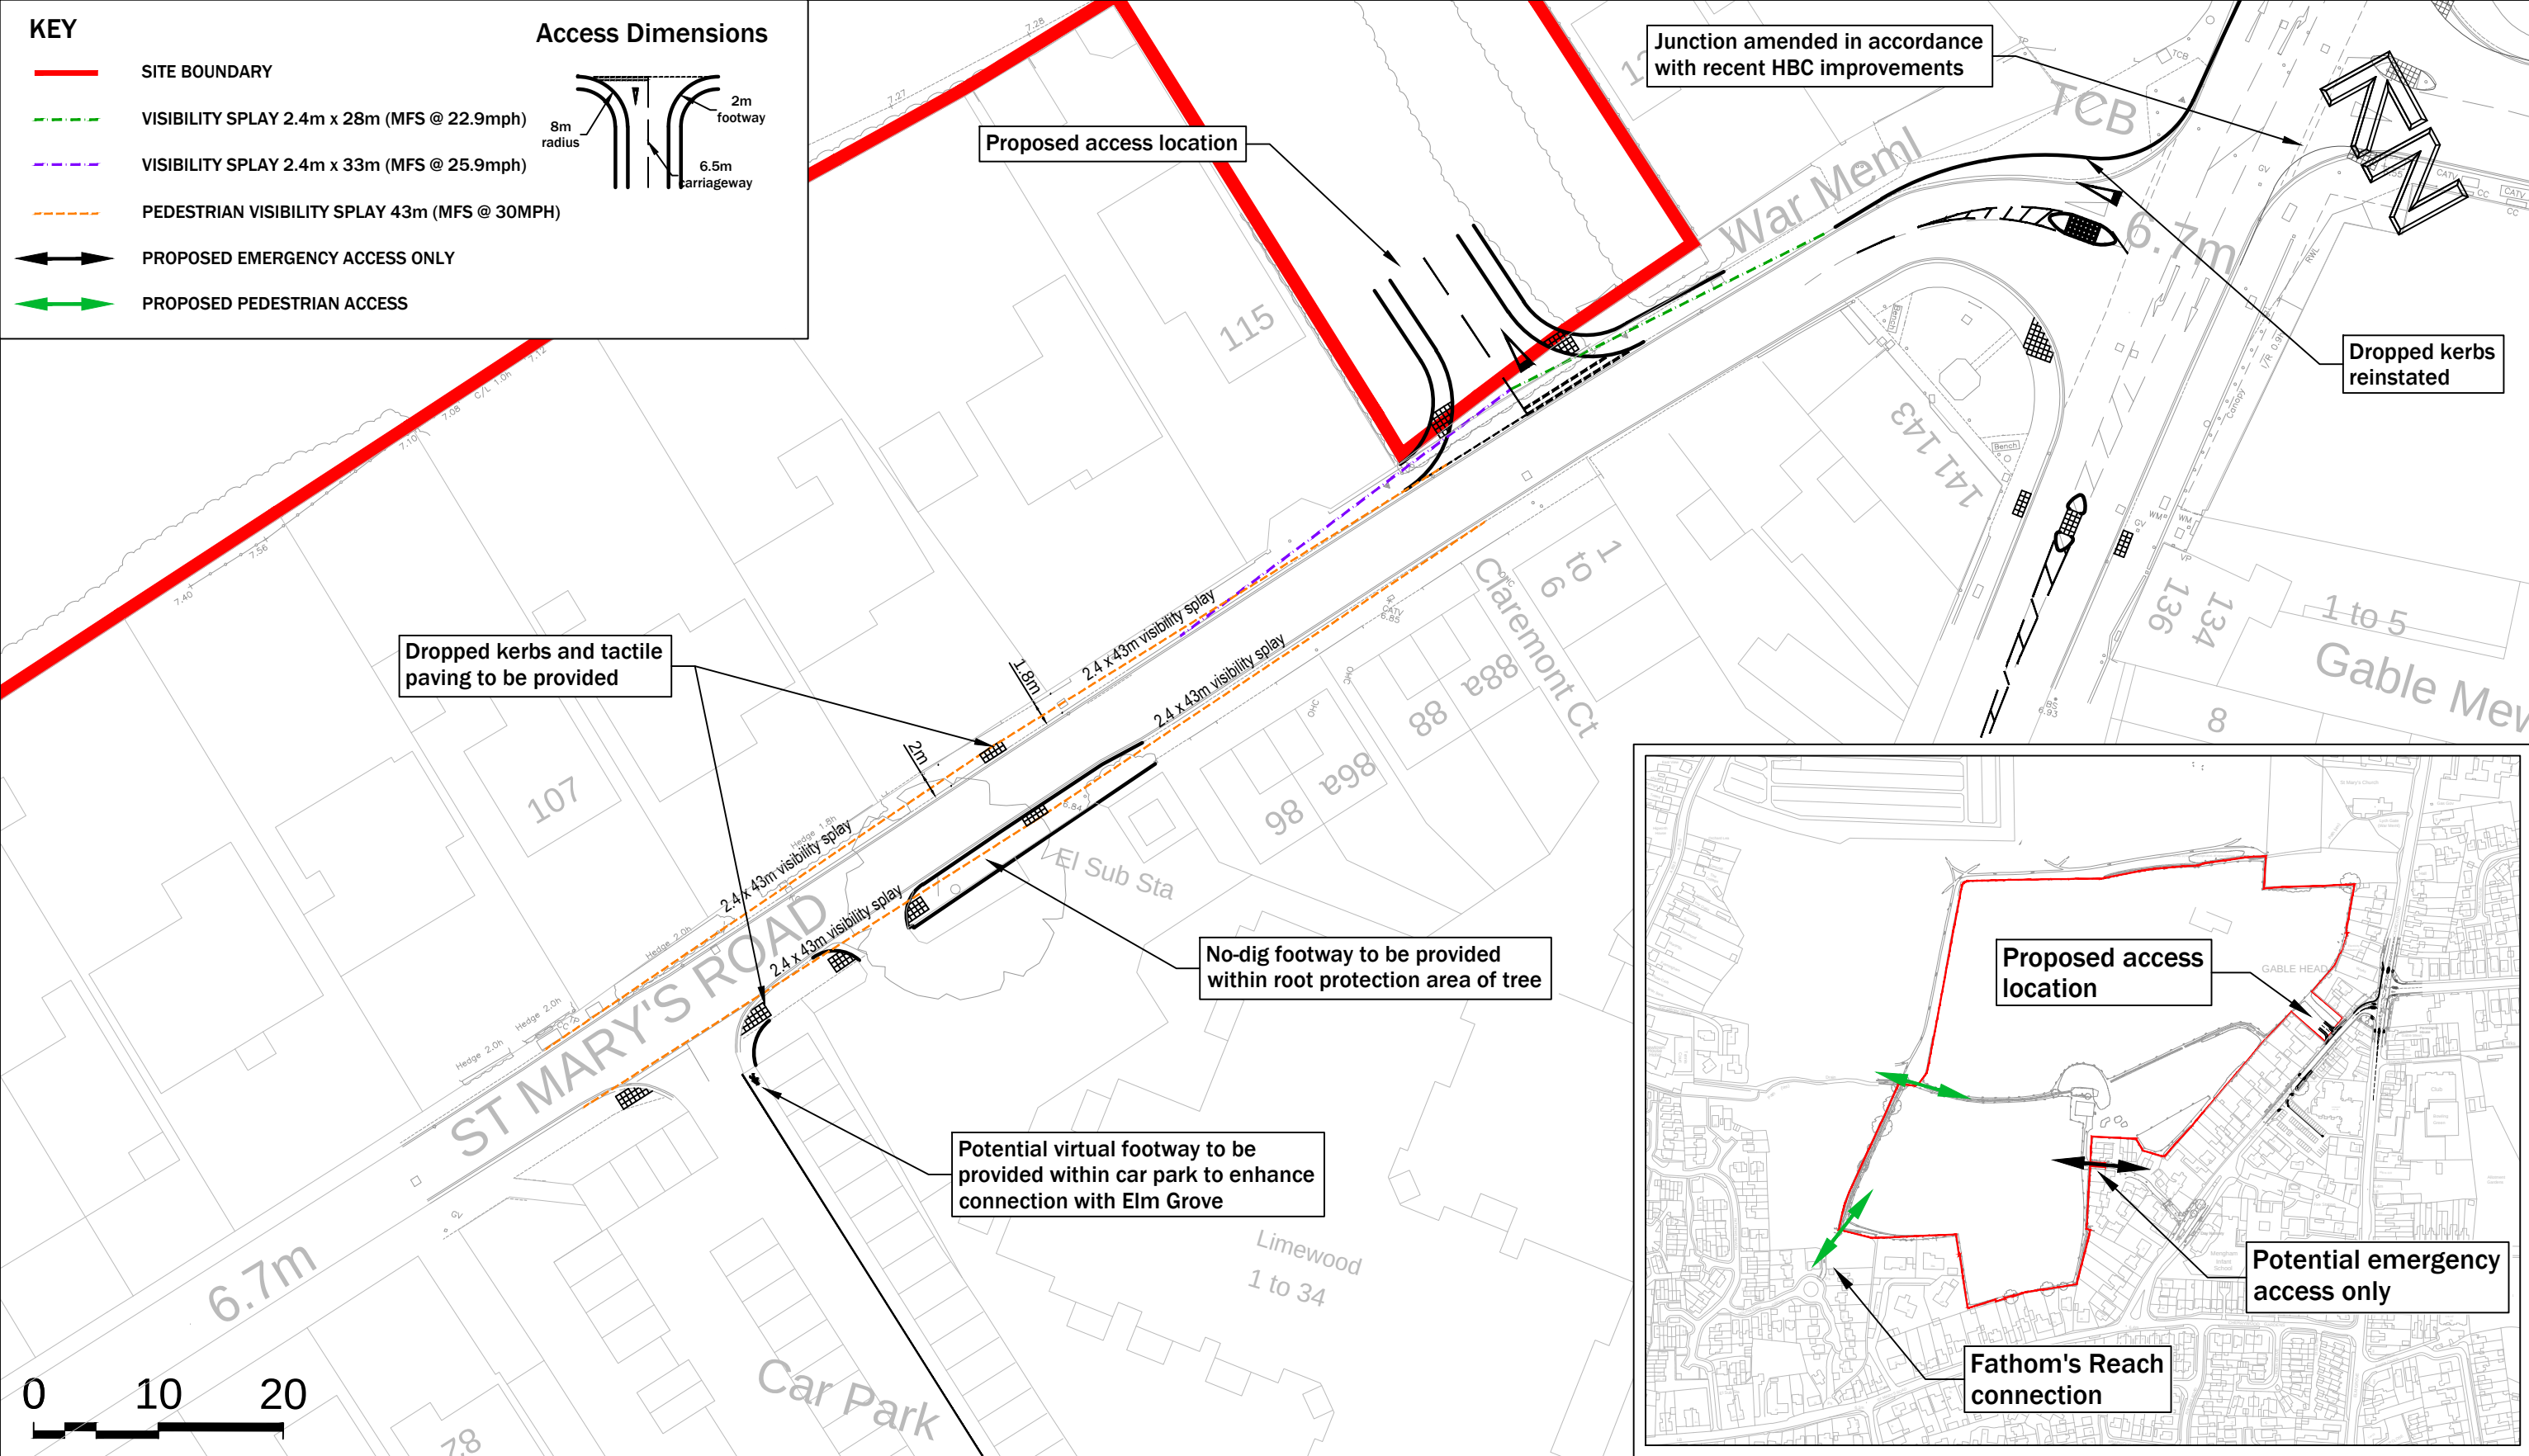

9 Hurricane Court
Liverpool International Business Park | Estuary Boulevard | Liverpool | L24 8RL
www.primetp.co.uk | 0151 728 1860

D	23.11.21	VB	MINOR AMENDMENTS
C	09.11.21	VB	UPDATED MAPPING/ EMERGENCY ACCESS
B	31.08.21	VB	MINOR AMENDMENTS TO VISIBILITY
A	02.07.21	VB	CHANGES FOLLOWING RSA COMMENTS
Rev	Date	By	Revision notes
Status			FINAL

Project	ST MARY'S ROAD, HAYLING ISLAND
Title	PROPOSED ACCESS ARRANGEMENT

Drawn by VB	Issue date 17 JUN 2021
Scale(s) 1:500 @ A3	
Drawing No P21033-001D	