
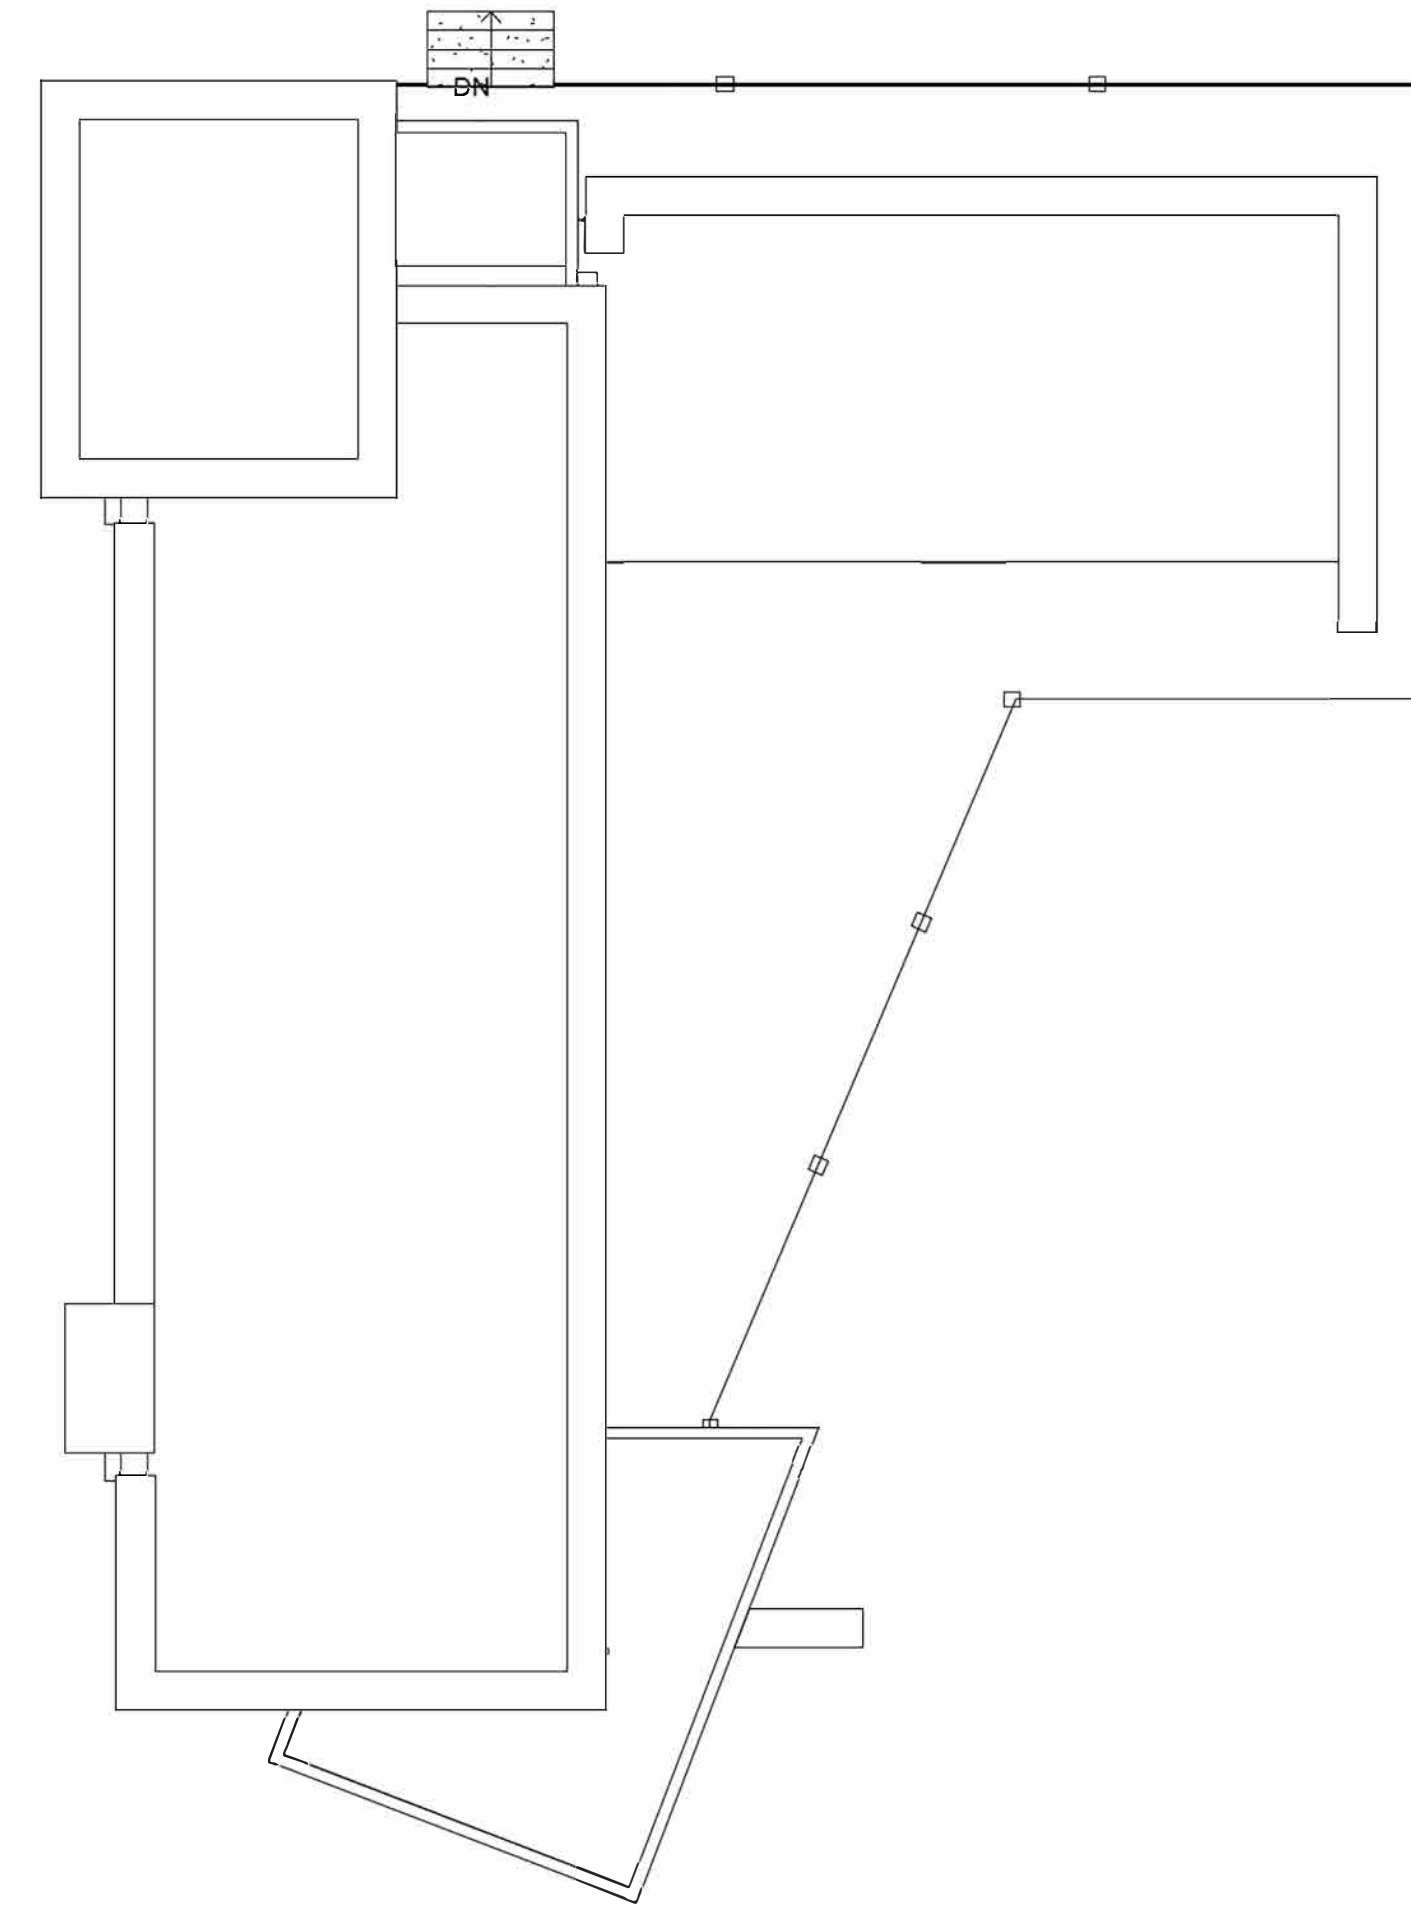
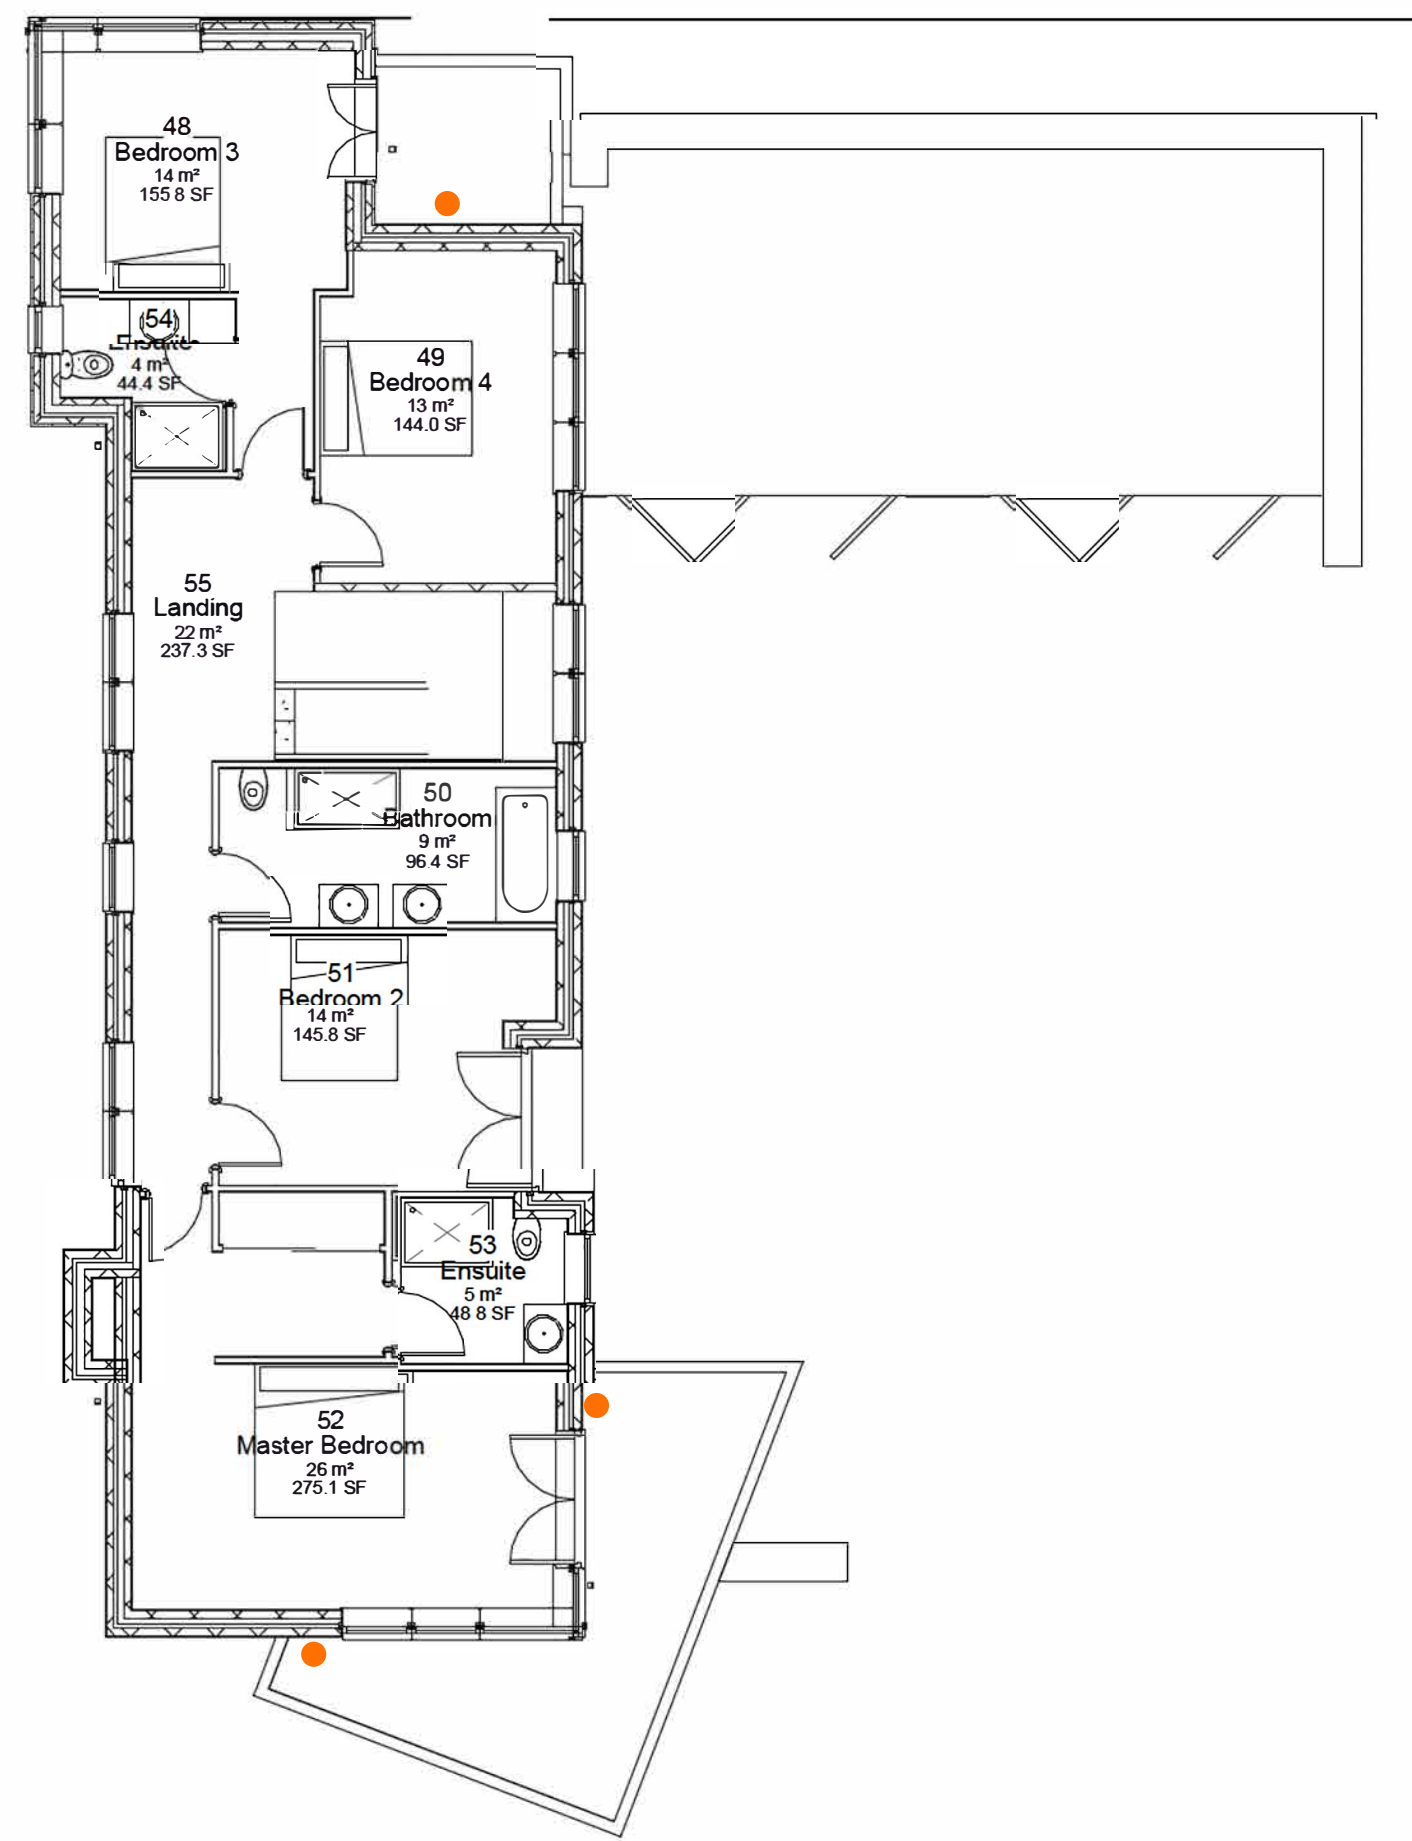


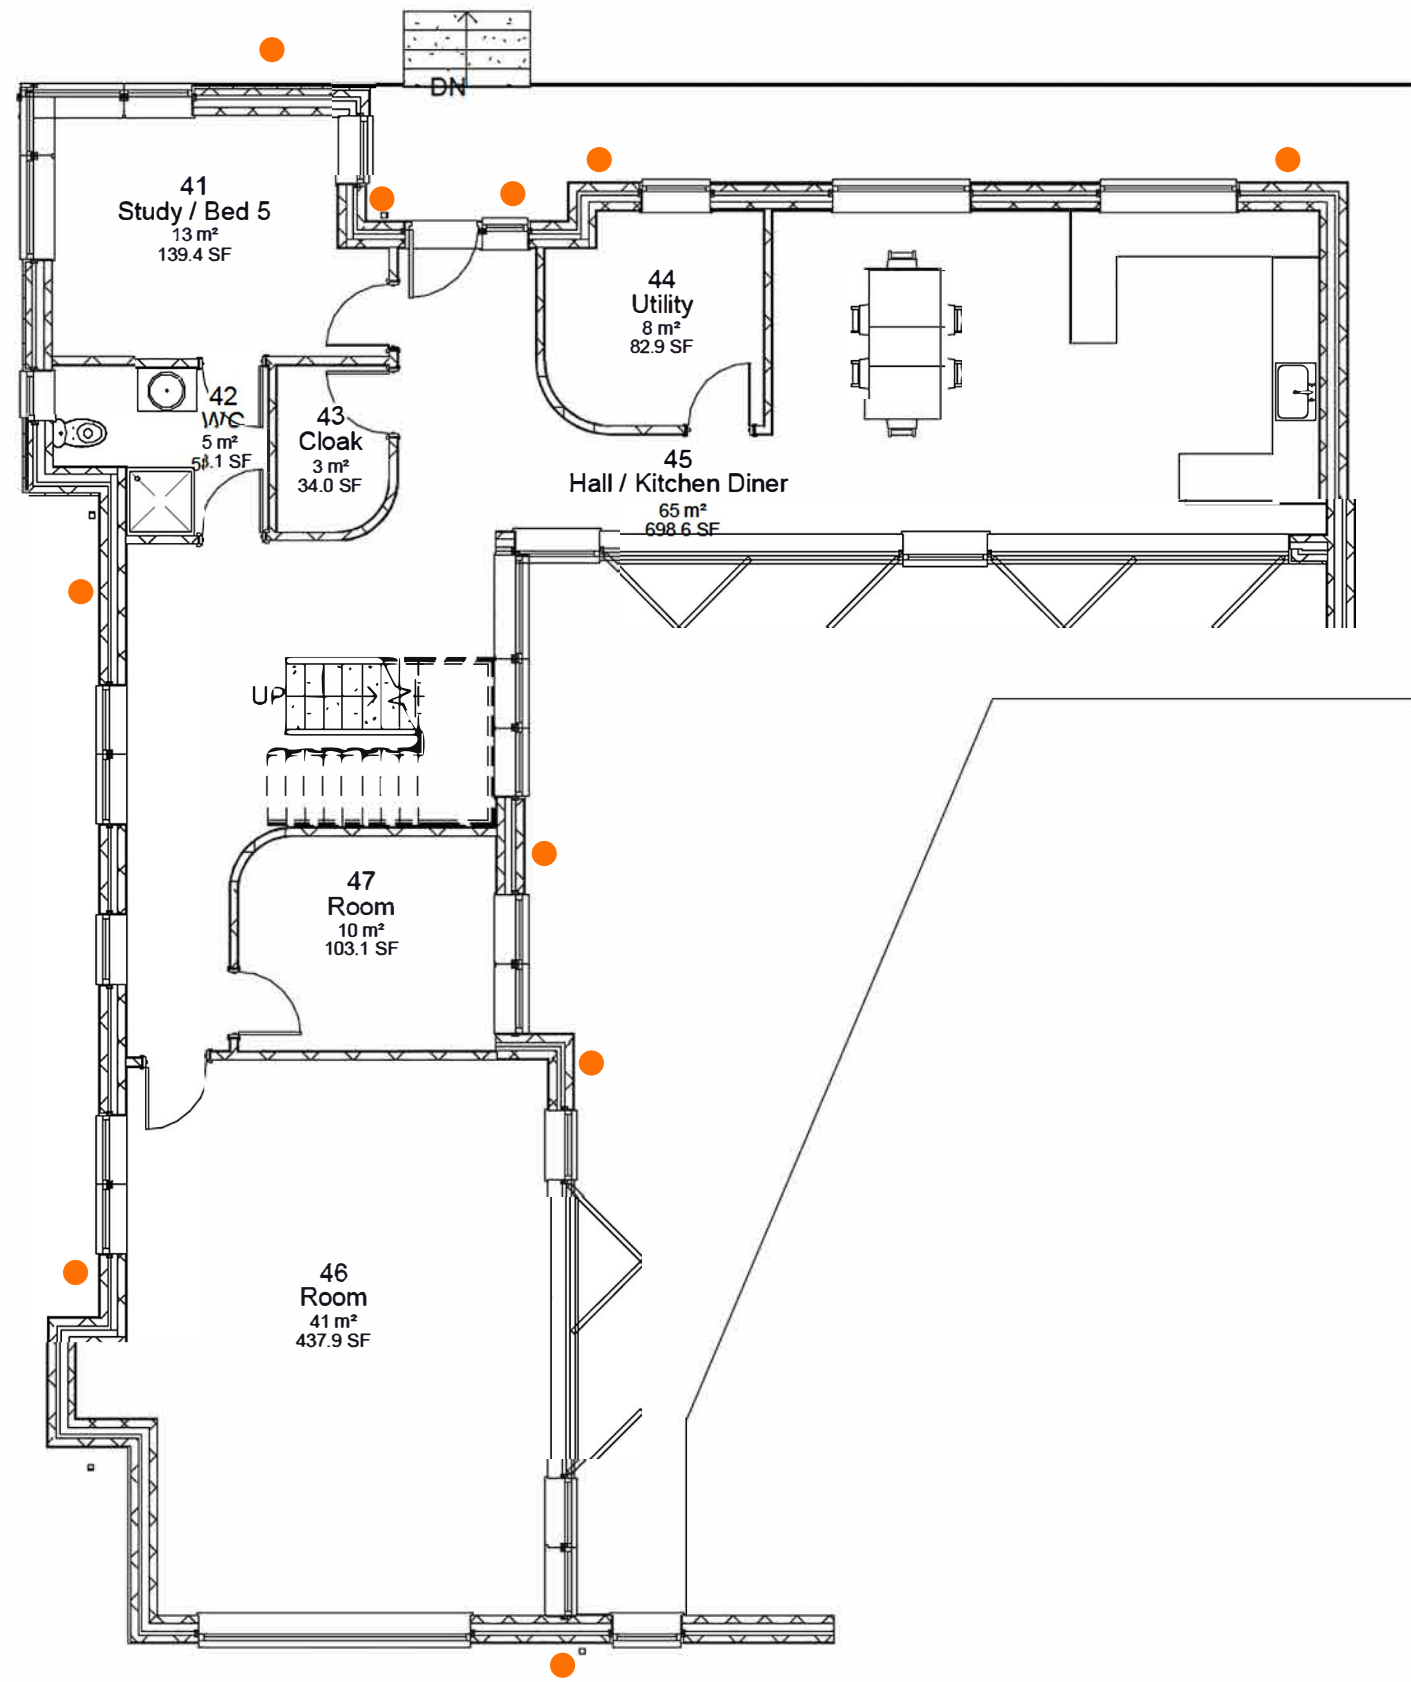

Key

● Edit Charlton
External Wall Light

1 Level 0 HT C
1 : 100

2 Level 1 HT C
1 : 100

3 Roof Plan HT C
1 : 100



4 East Elevation HT C
1 : 100

5 North Elevation HT C
1 : 100

6 South Elevation HT C
1 : 100



7 West Elevation HT C
1 : 100



8 North South section HTC
1 : 100

Alpine Homes
Yacht Haven

Plot 4