


NOTES:
This drawing has been produced solely for PLANNING/DESIGN.
Do not scale from this Drawing except for planning purposes.
Any drainage shown is presumed and to be checked on site before commencement of works.
This drawing is the copyright of MF Designs Ltd.

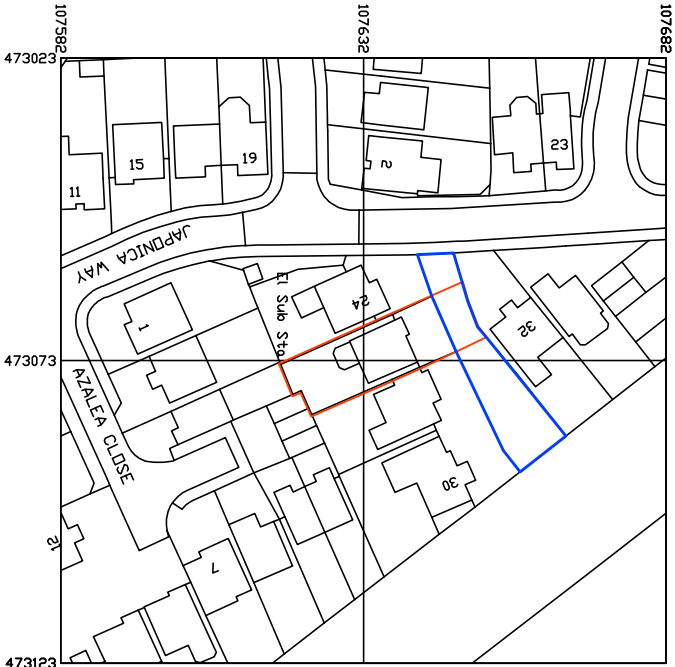


Produced on 18 August 2021 from the Ordnance Survey National Geographic Database and incorporating surveyed revision available at this date.
This map shows the area bounded by 473023 107582, 473123 107582, 473123 107682, 473023 107682, 473023 107582.
Reproduction in whole or part is prohibited without the prior permission of Ordnance Survey.
Crown copyright 2021. Supplied by copla, ltd trading as UKPlanningMaps.com a licensed Ordnance Survey partner (100054135).
Data licence expires 18 August 2026. Unique plan reference: vlc/677628/917760

Location



Block

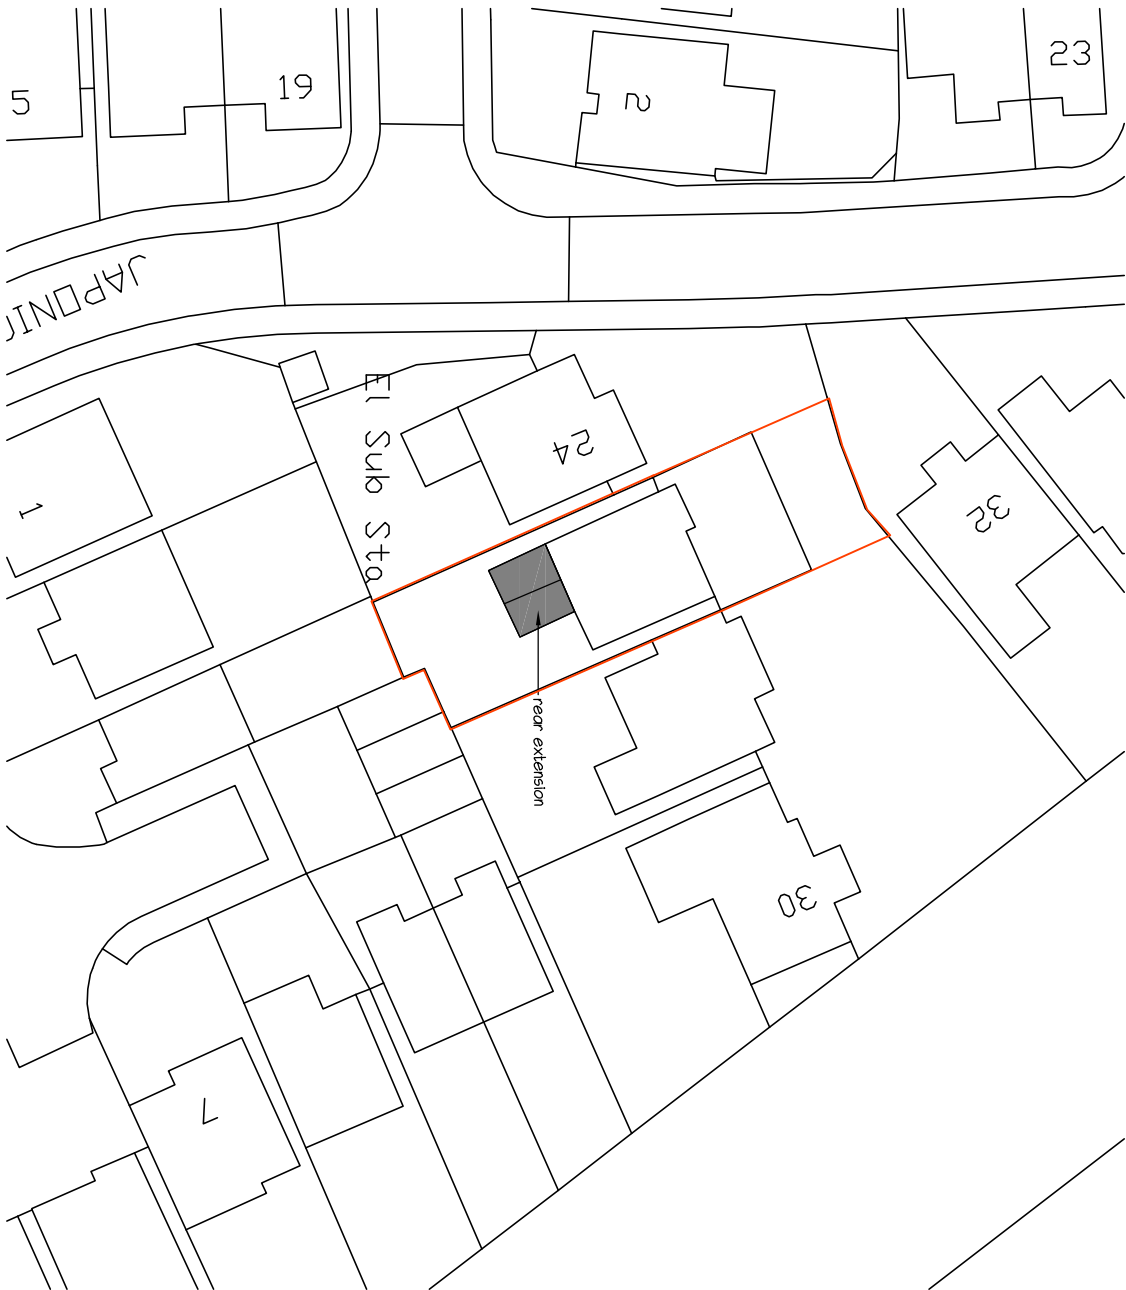

mf designs ltd

Chartered Architects



36 Grove Road • Havant • Hampshire • PO9 1AR

t/f 02382 470967

Director: Martin Farrer RIBA • Co Registration No.4507379

e admh@mfdesigns.org.uk

Date: Aug 2021

Job No: 3279

Scale: 1:1250/500

Dwg No: P_02

REAR EXTENSION - 26 Japonica Way, Havant. PO9 2FN