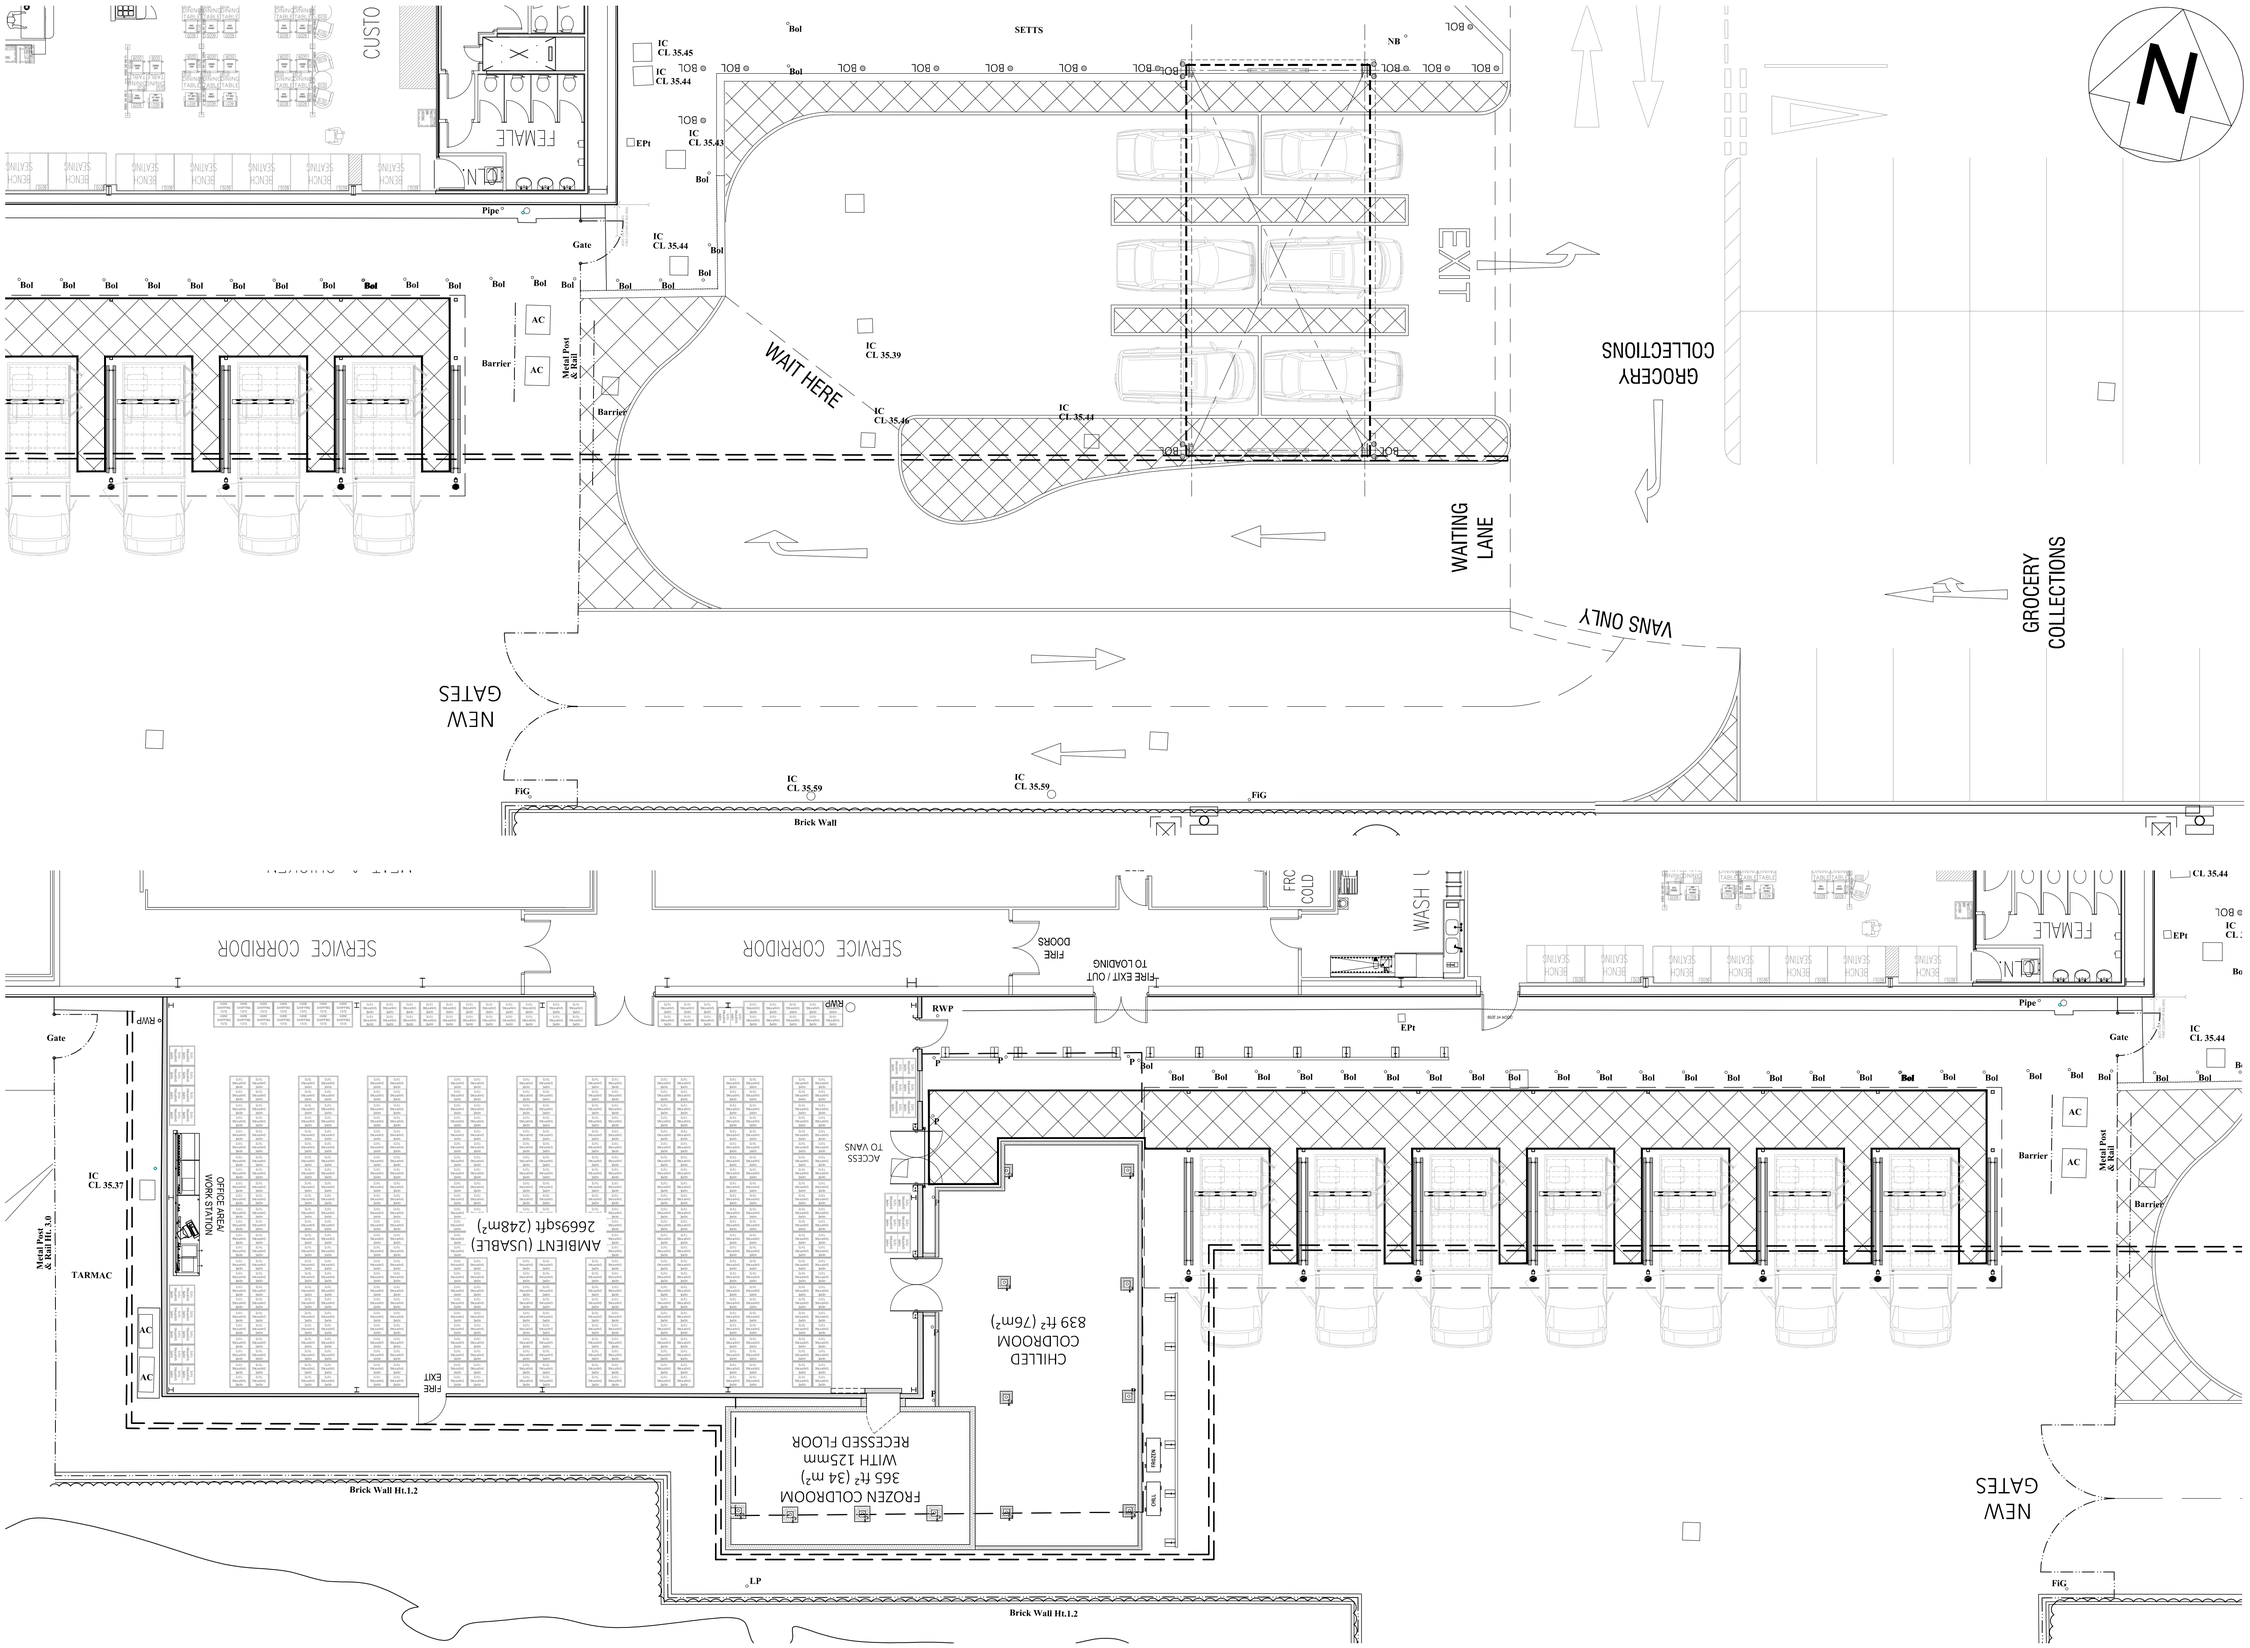

© Whittam Cox Architects - Disclaimer:

This drawing is copyright of WCEC Group Ltd trading as Whittam Cox Architects, and shall not be reproduced nor used for any other purpose without the written permission of the Architects. This drawing must be read in conjunction with all other related drawings and documentation. It is the contractors responsibility to ensure full compliance with the Building Regulations.

It is the contractors responsibility to check and verify all dimensions on site. Any discrepancies to be reported immediately. IF IN DOUBT ASK.

Materials not in conformity with relevant British or European Standards/Codes of practice or materials known to be deleterious to health & safety must not be used or specified on this project.

No.	Date	Description	Drwn/Chkd By
A	27/08/21	Second issue. Grocery Collections canopy repositioned slightly to aid vehicular access route. Survey information added to drawing.	PA / SJS
-	15/06/21	First issue.	MS / SJS

PLANNING

CLIENT

ASDA

PROJECT

PROPOSED HOME SHOPPING WORKS
ASDA HAVANT

TITLE

PROPOSED GROUND FLOOR PLAN

DRAWING STATUS

PLANNING

DRAWN MS | CHECKED S.J.S

SCALE 1:100 @ A1

DATE JUNE 2021

Whittam Cox ARCHITECTS
Chesterfield / 01246 260261
London / 020 3388 0019
Leeds / 0113 3366018
whittamcox.com

JOB NO.	DRAWING NO.	REV
200486	PL-14	A

1 PL-14 PROPOSED GROUND FLOOR PLAN

Scale 1:100 @ A1