


109 HULBERT ROAD EXSISTING SIDE ELEVATION

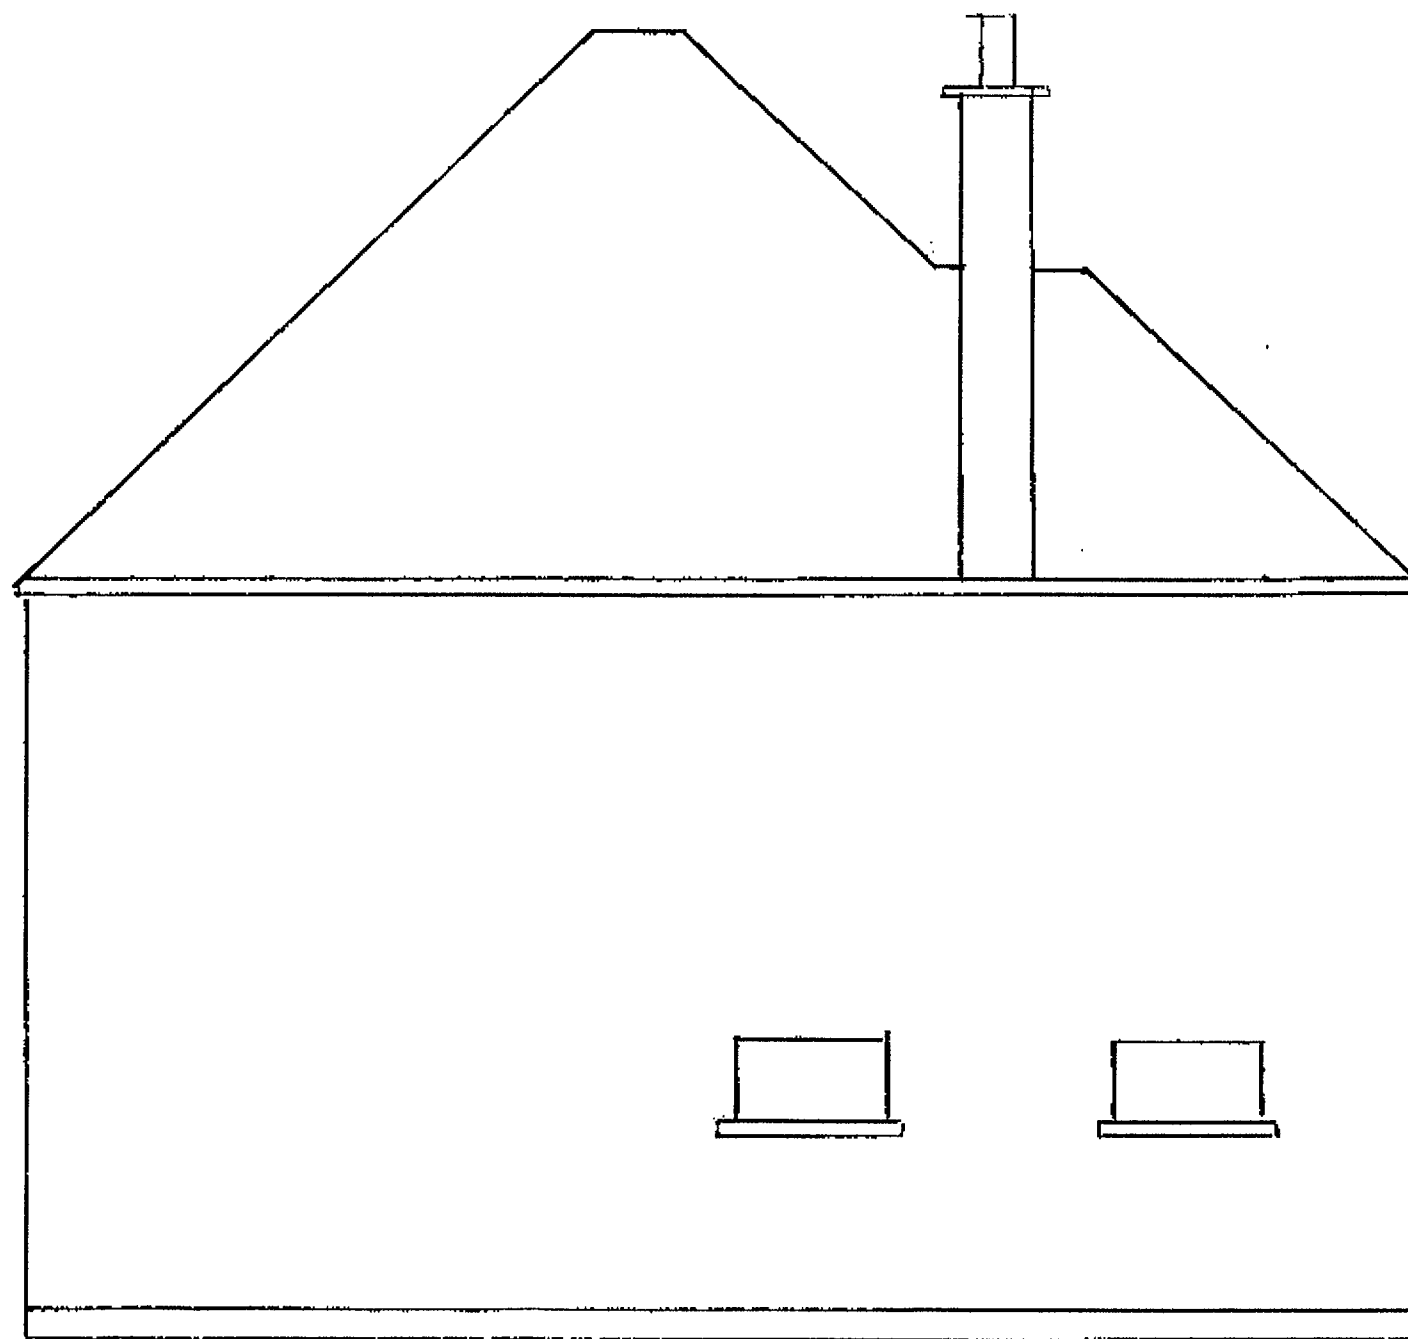

Scale 1:50