


PROPOSED REAR EXTENSION AND LOFT ALTERATIONS

12 WARFIELD CRESCENT, WATERLOOVILLE

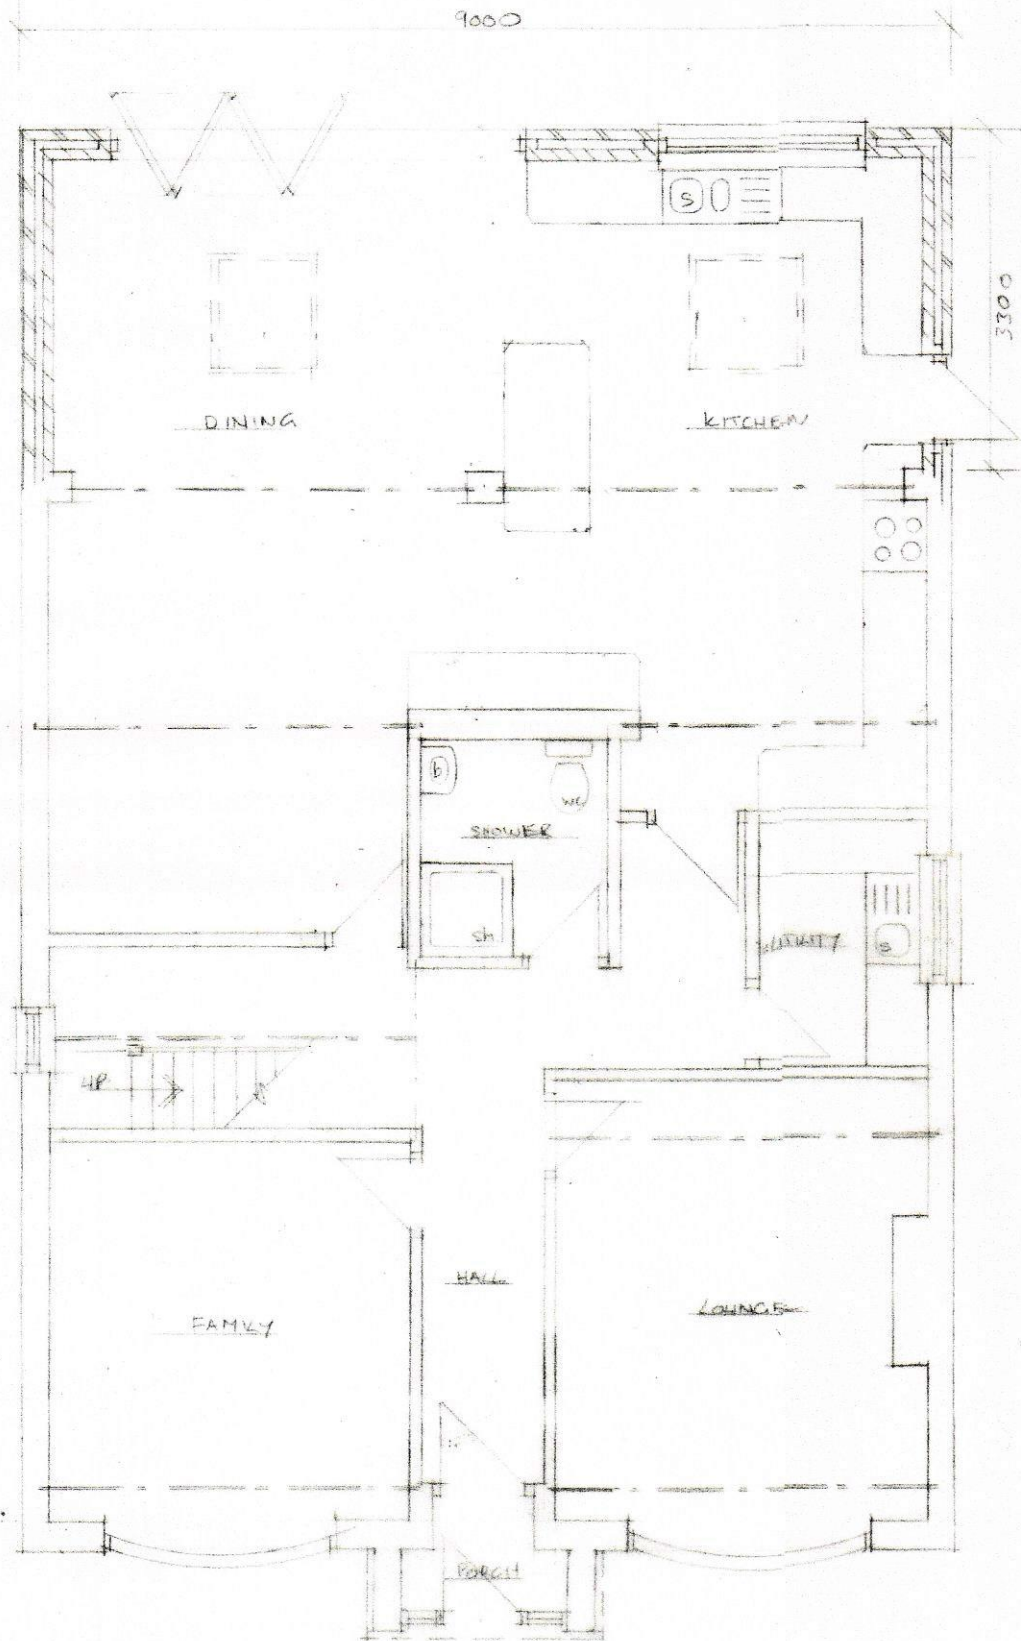

PROPOSED GROUND FLOOR PLAN. 1:50