


CURRENT ELEVATION DRAWINGS OF 1 SANDY BEACH ESTATE REAR

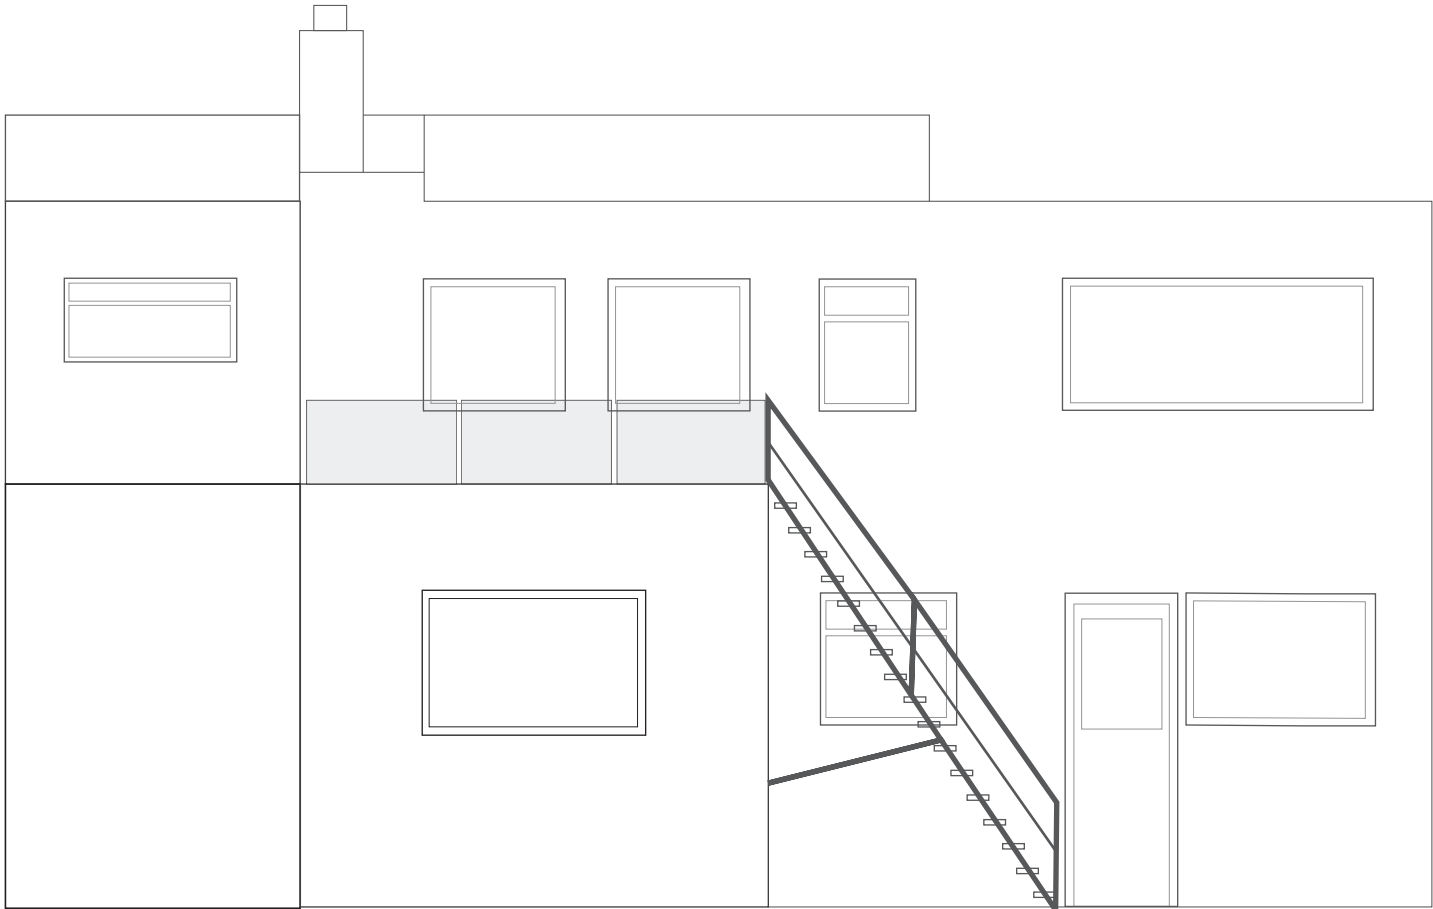

Scale Bar in Meters

SCALE 1mm :100mm