

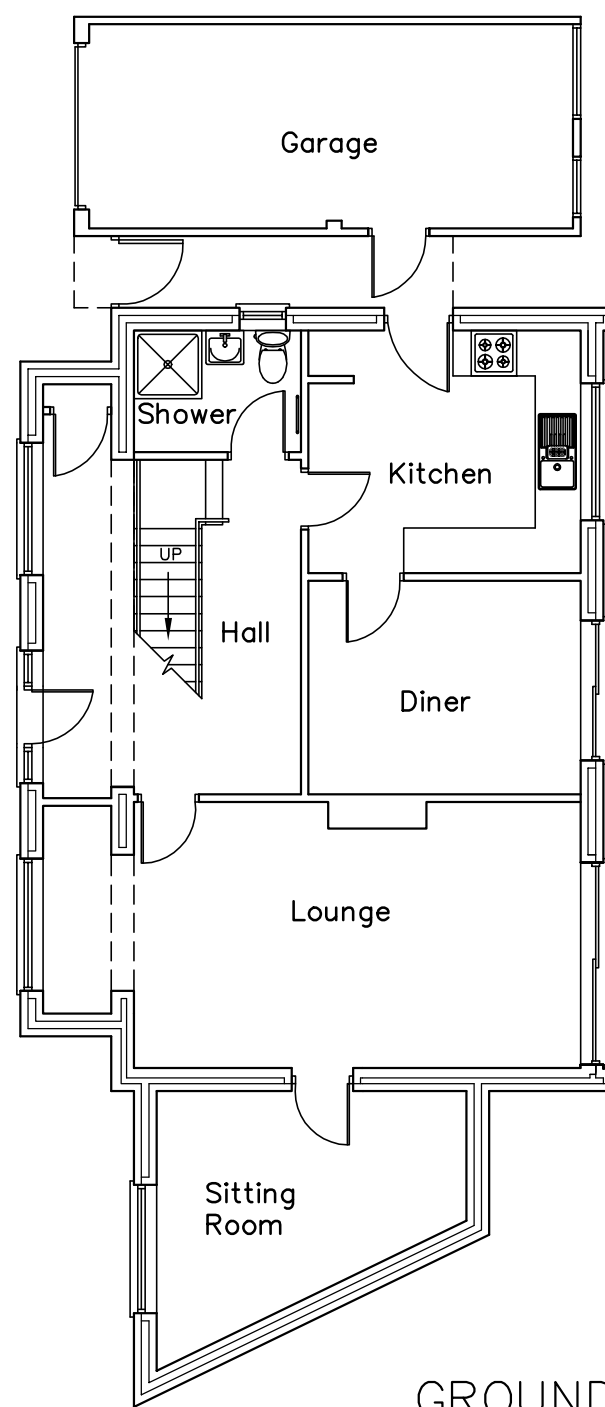


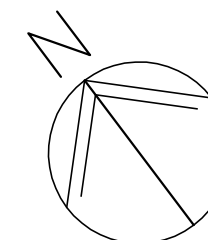

GROUND

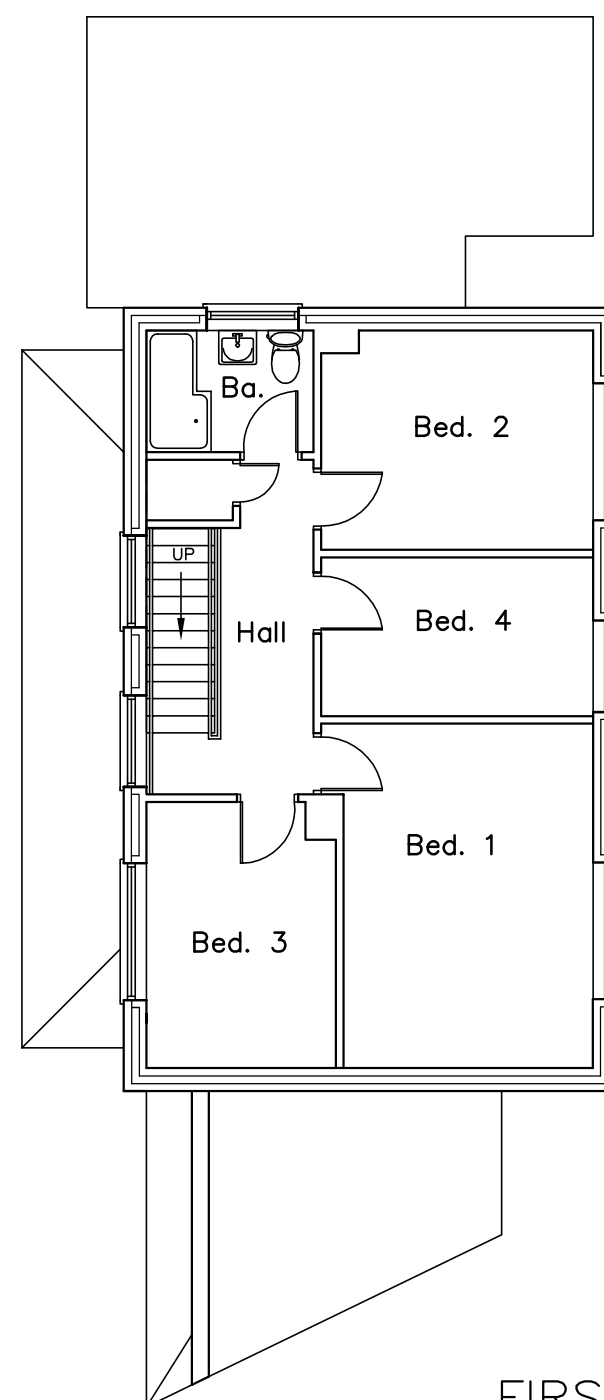

FIRST

32 Warblington Road,
Emsworth,
PO10 7HQ

SURVEY PLANS

Revisions

- A. Revisions 15/09/16
- B. JHL revisions. 24/11/16
- C.



Martin Critchley
CHARTERED ARCHITECT

The Old Brewery,
15E South Street, Havant,
Hampshire, PO9 1BU
023 92 474 919
critchleyarchitect@hotmail.com

Scale A3 = 1:100
Date 20/08/16
Drawn BLB/NKM

1666-201^B

metres

10

20

30