



Proposed East

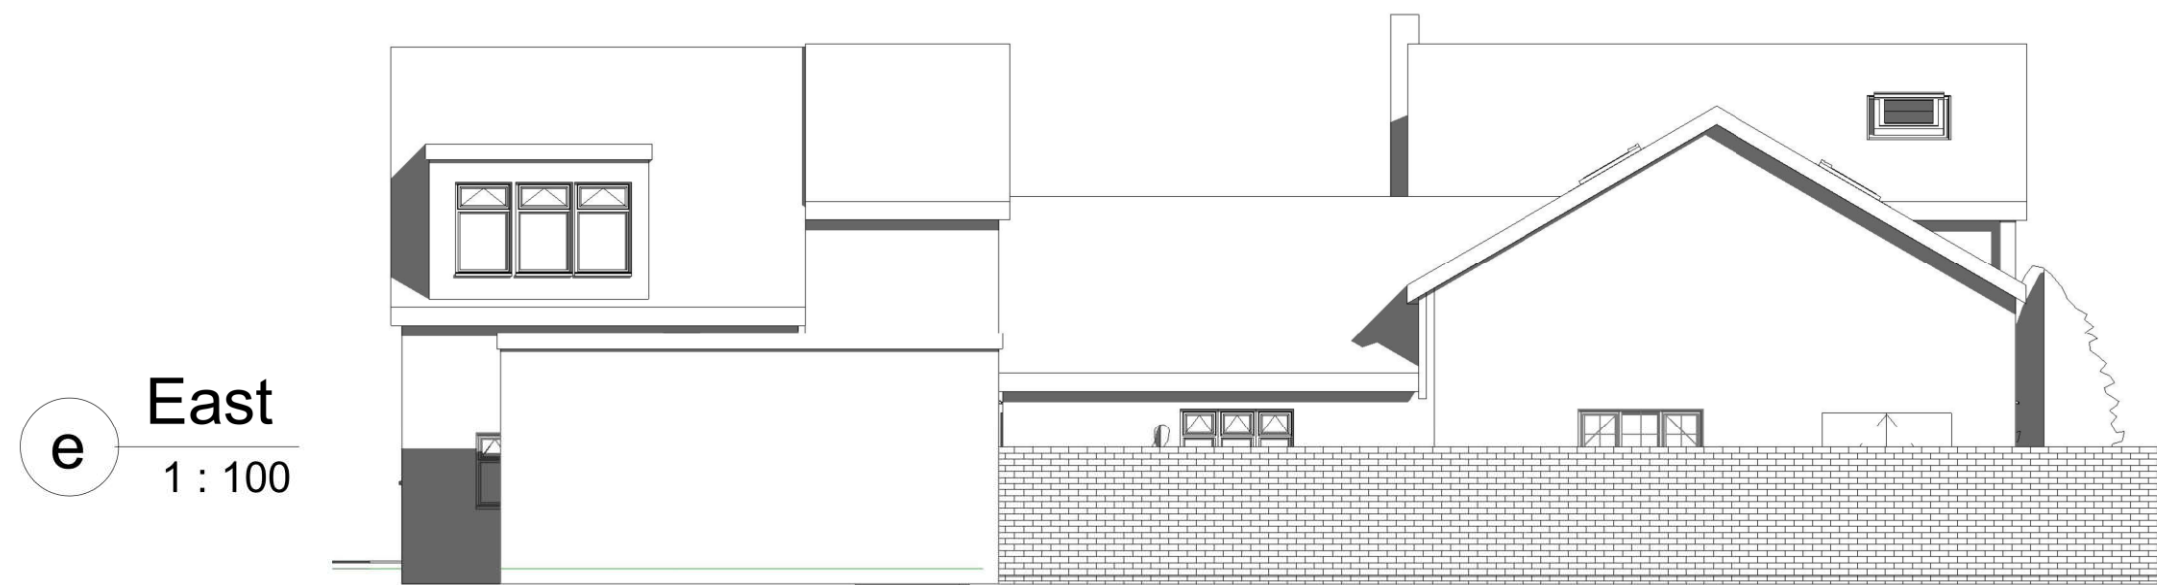

Existing West

- third window not visible from the West Elevation

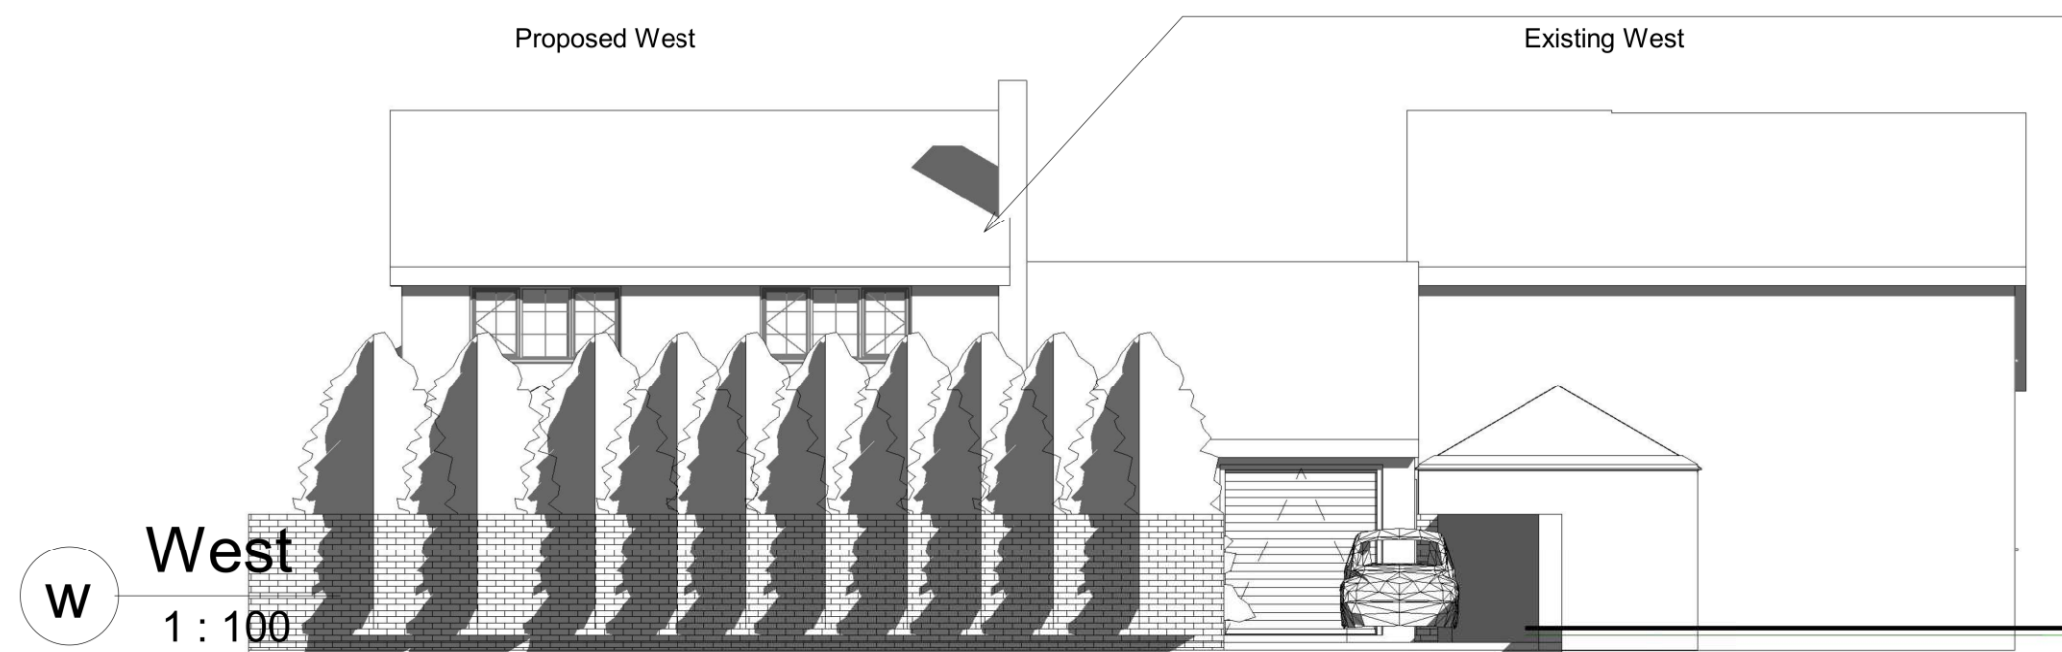

1:500		100
1:200		20
1:100		10
1:50		5