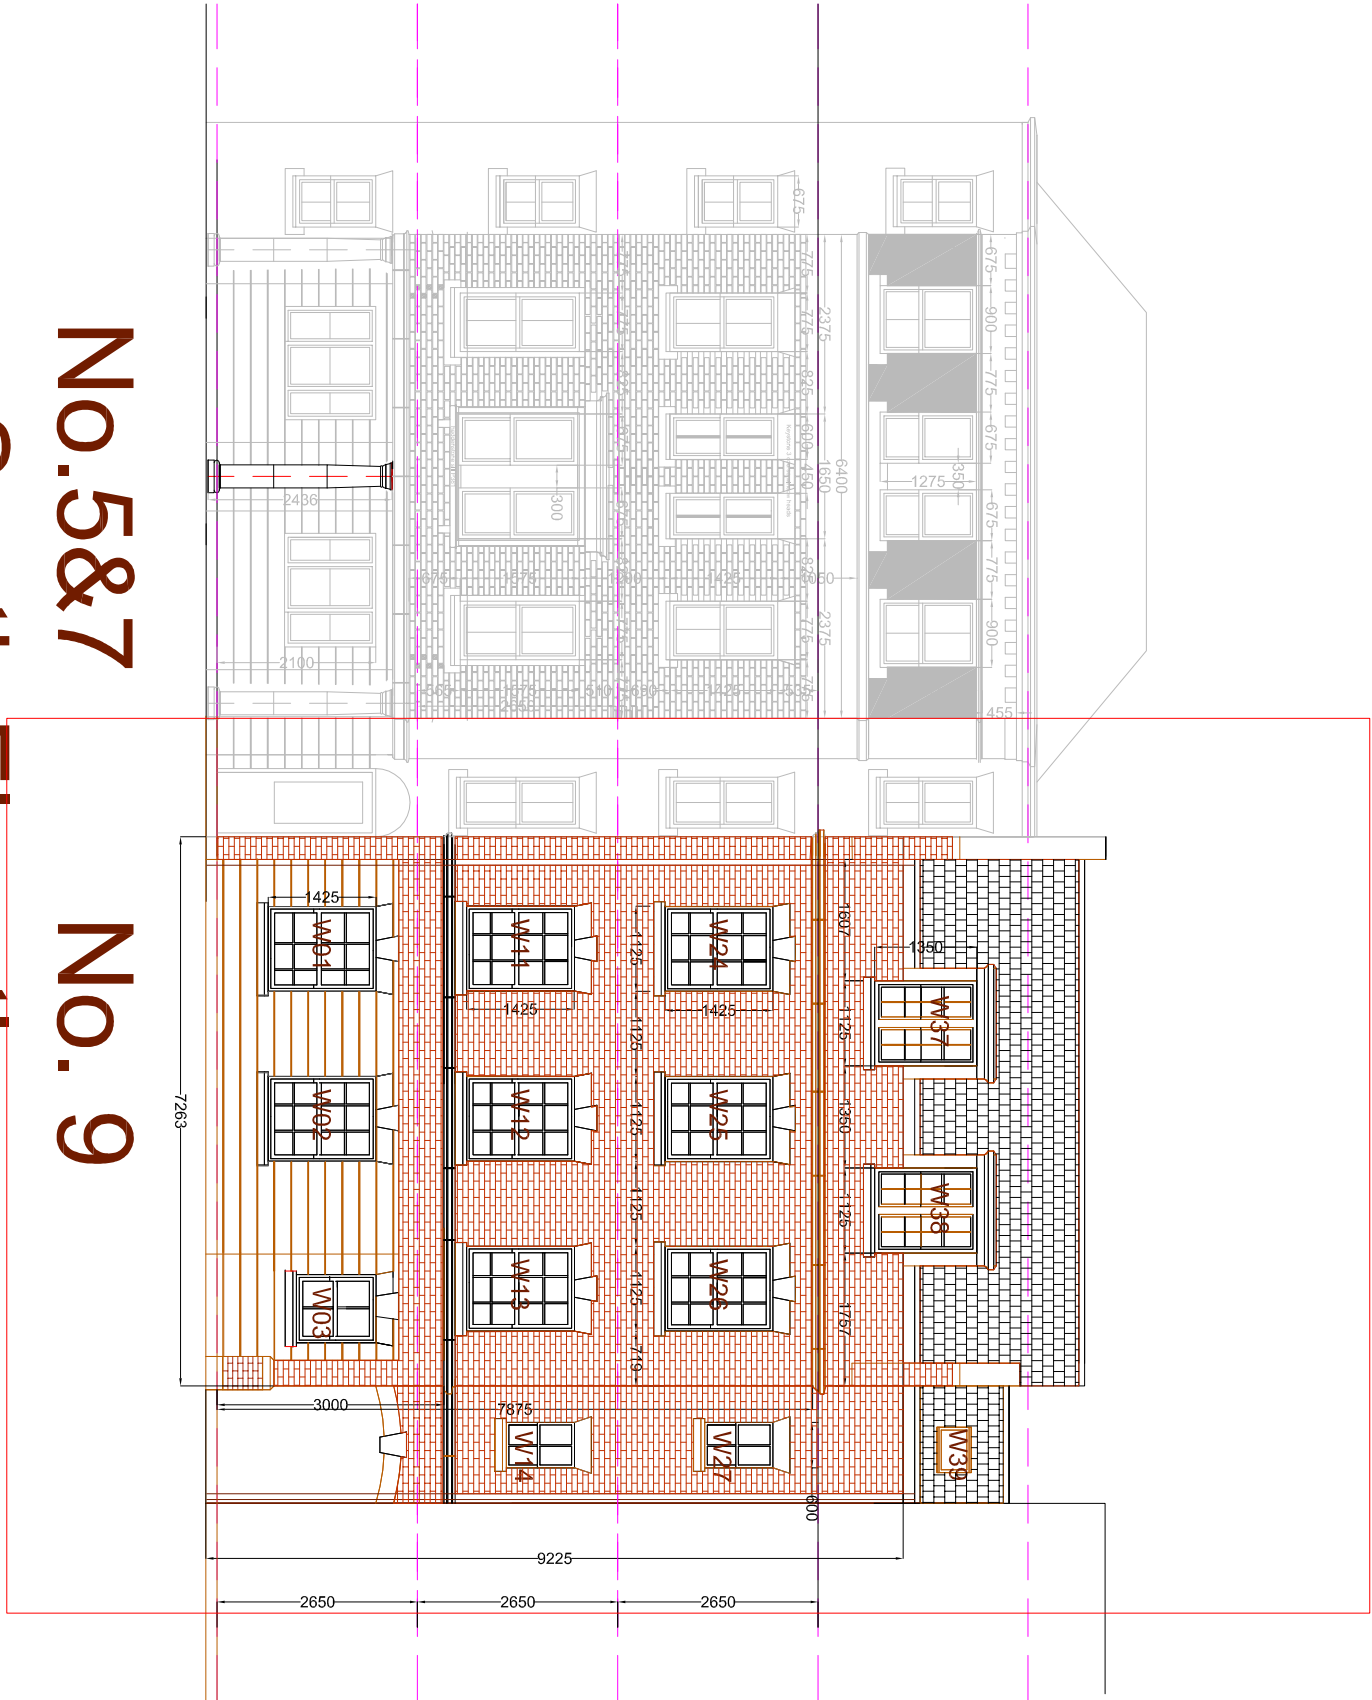
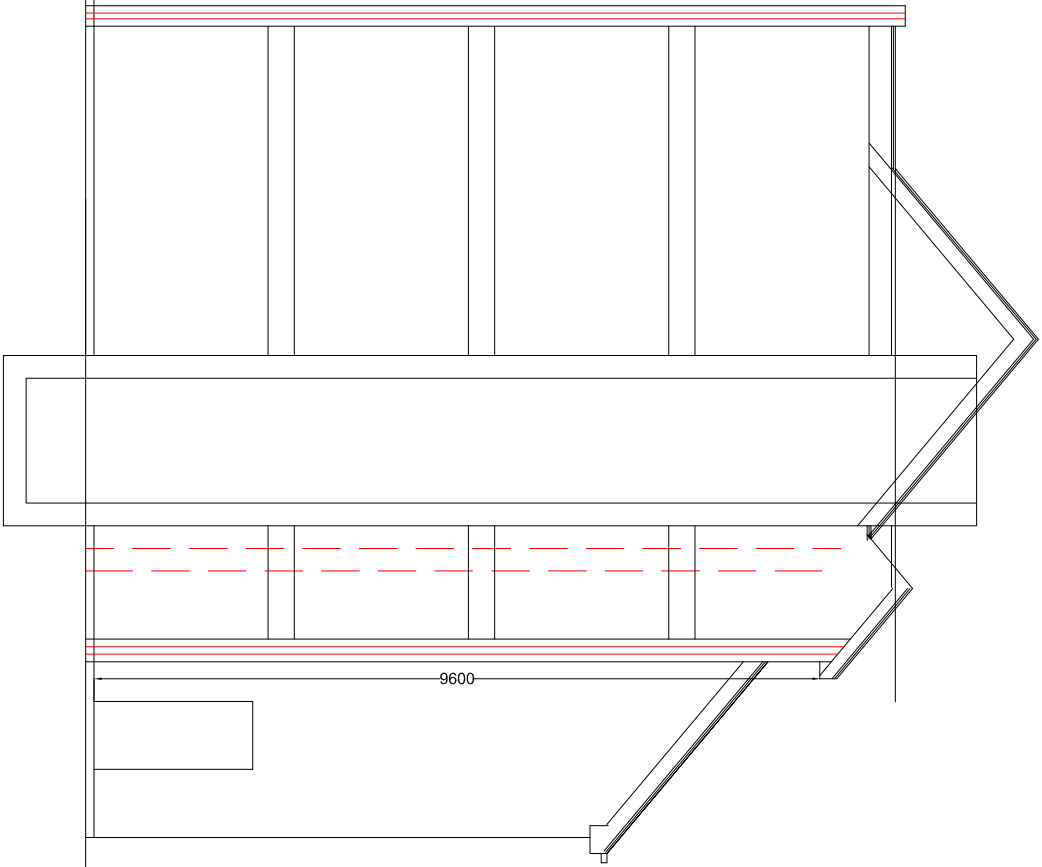
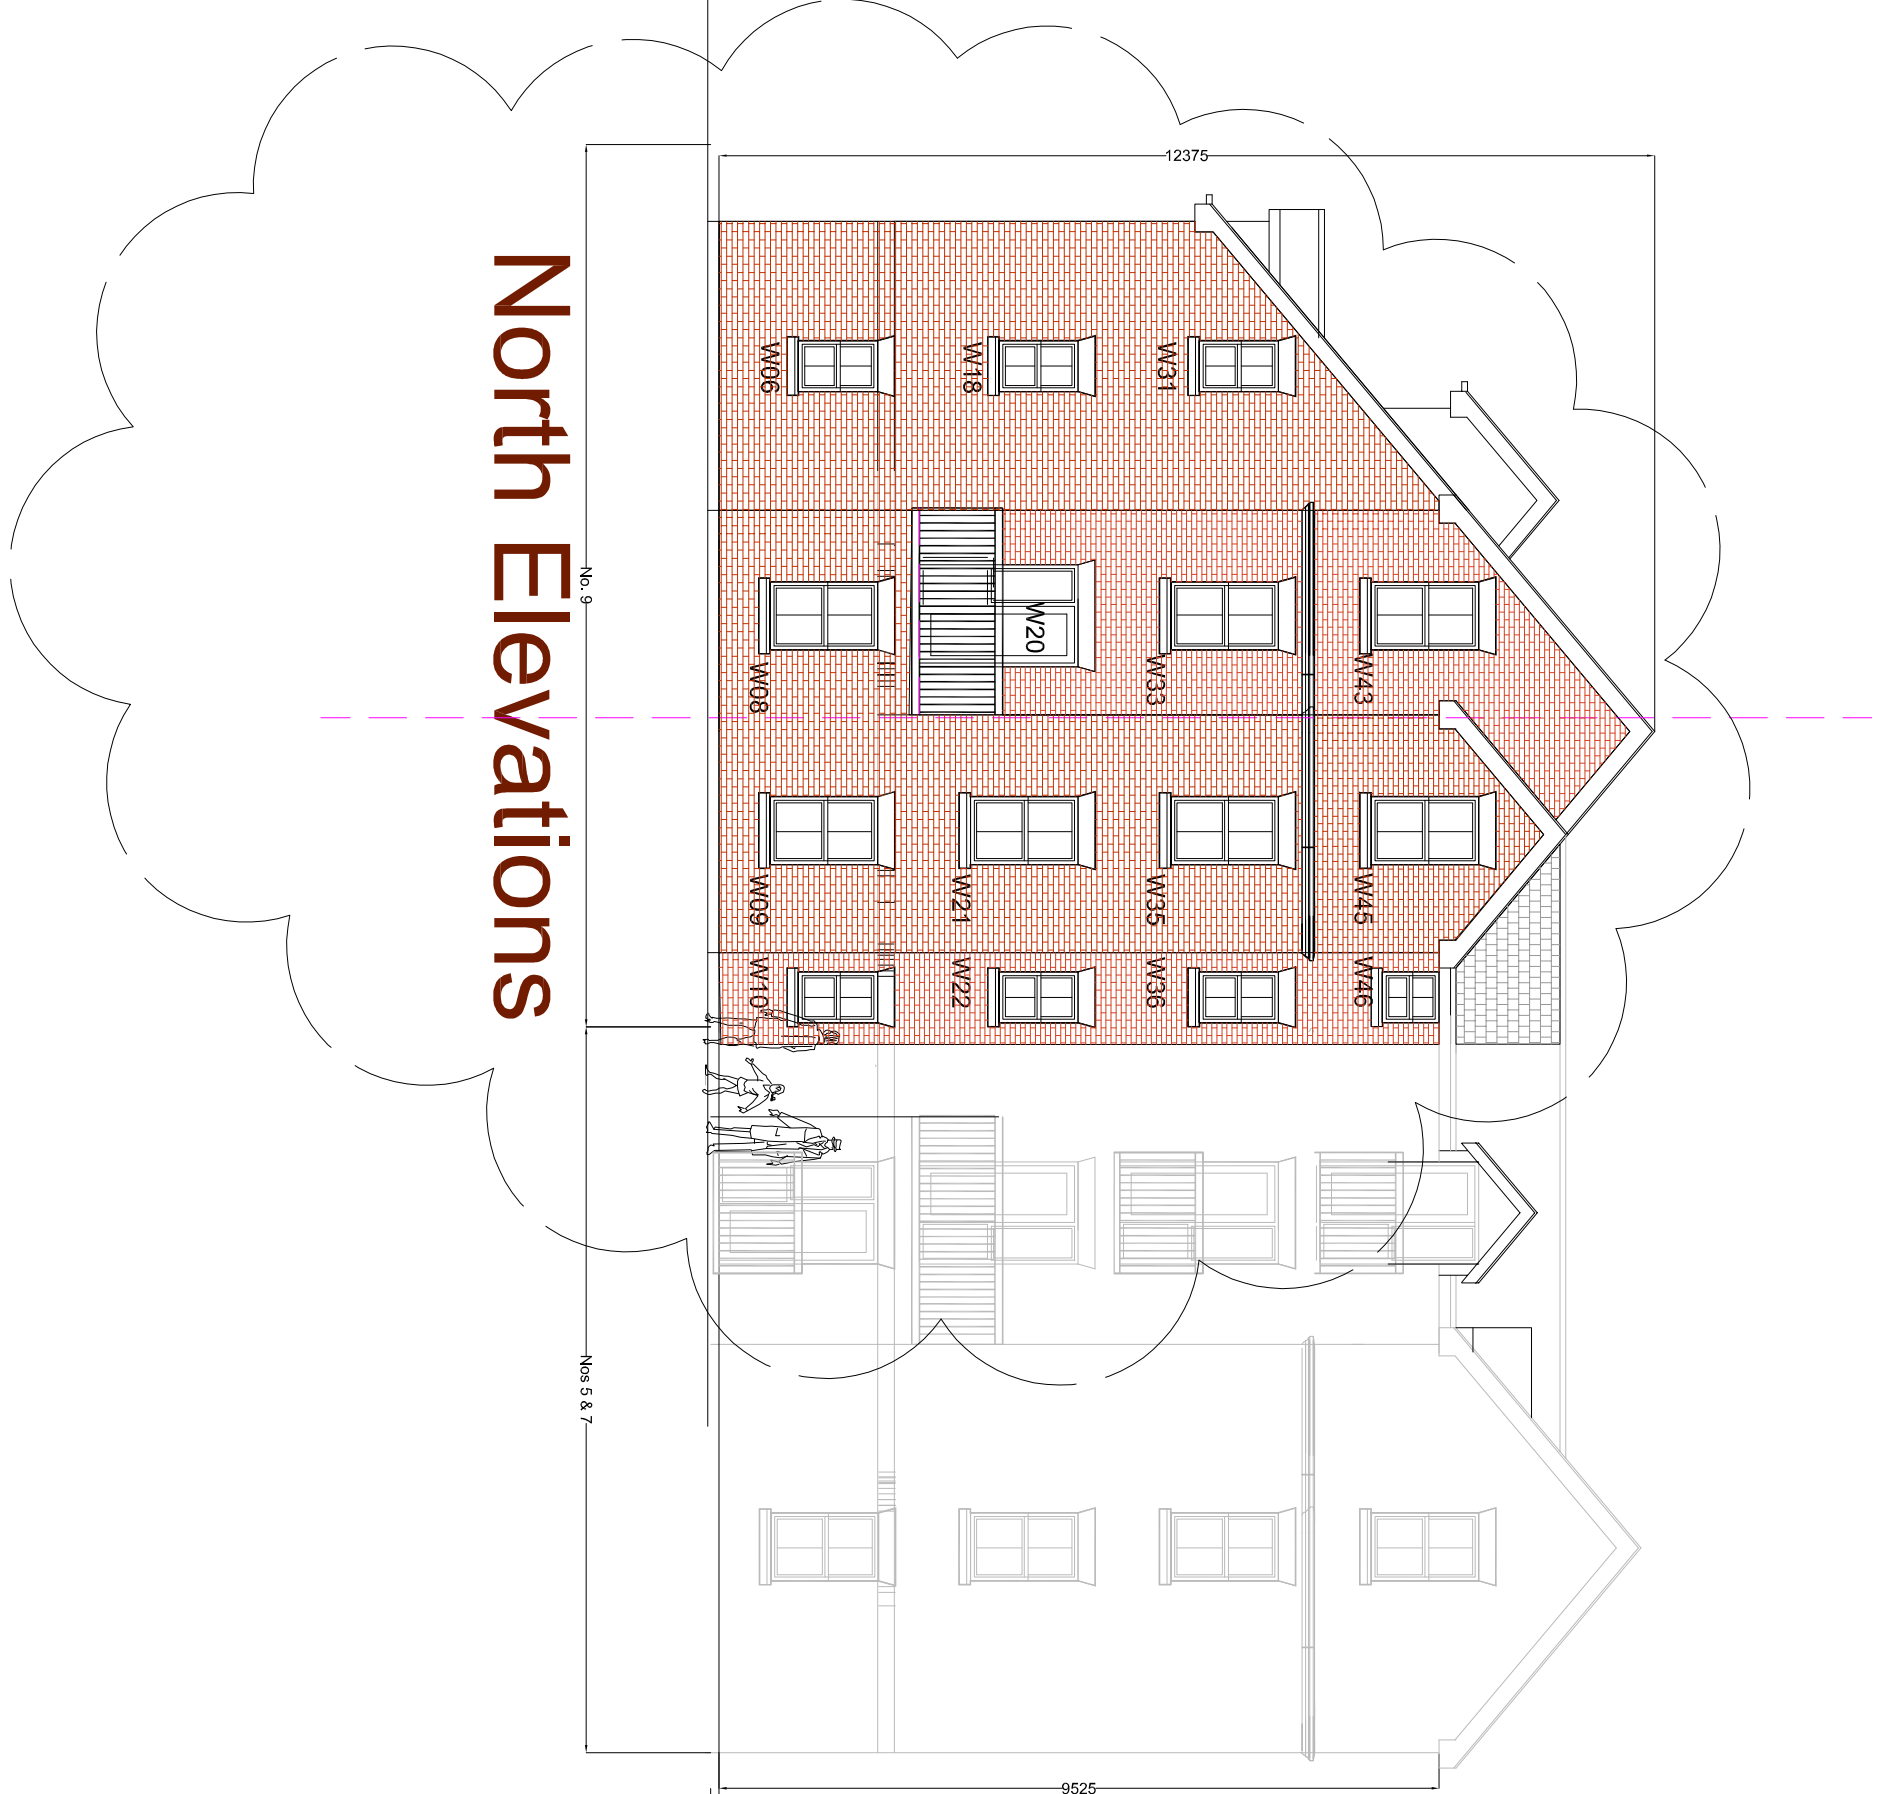
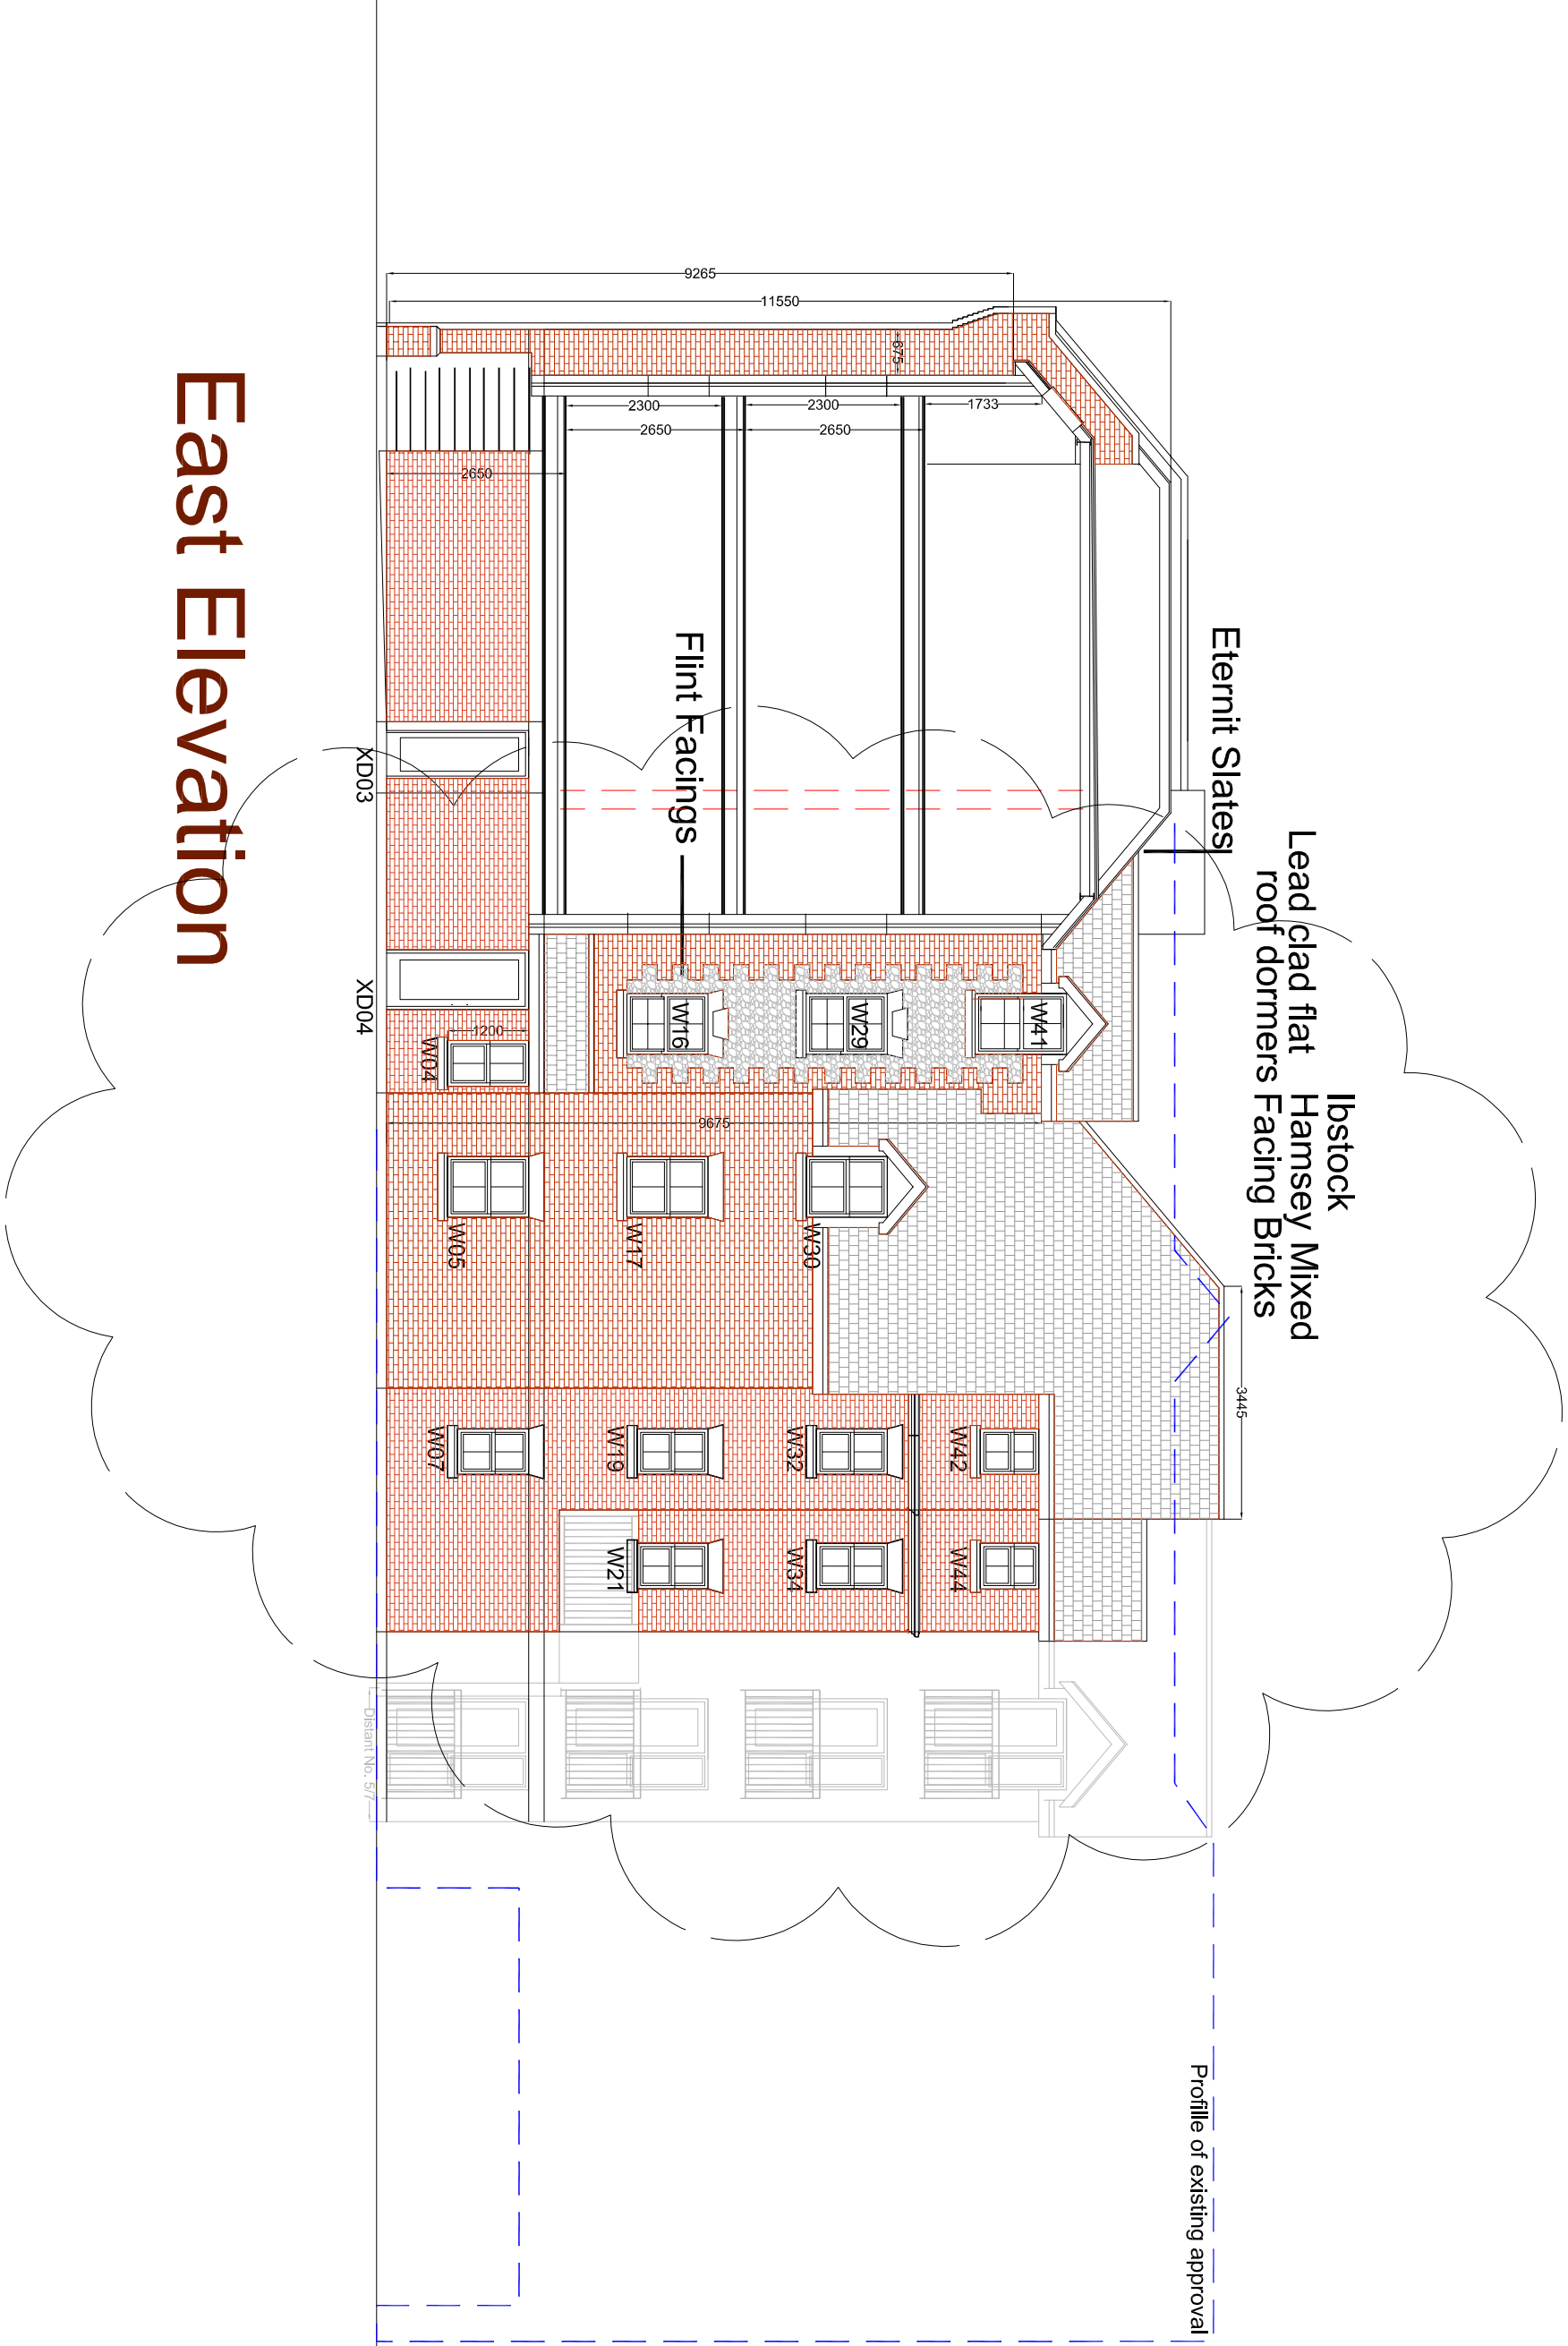


SCALE	1/100	TITLE	9 East Street	PETER GALLWAY PARTNERSHIP
DATE	July 21	DETAIL	8 no. 1 bed Supported Living Use Class C3	
AUTHOR	PG	DRAWING NO	21/101/P03	MAINT
GENERAL ARRANGEMENT - ELEVATIONS				
PETER GALLWAY PARTNERSHIP				
ARCHITECTS				
TEL: 02392 483153				
E-MAIL: peter@gallwayarchitects.co.uk				