




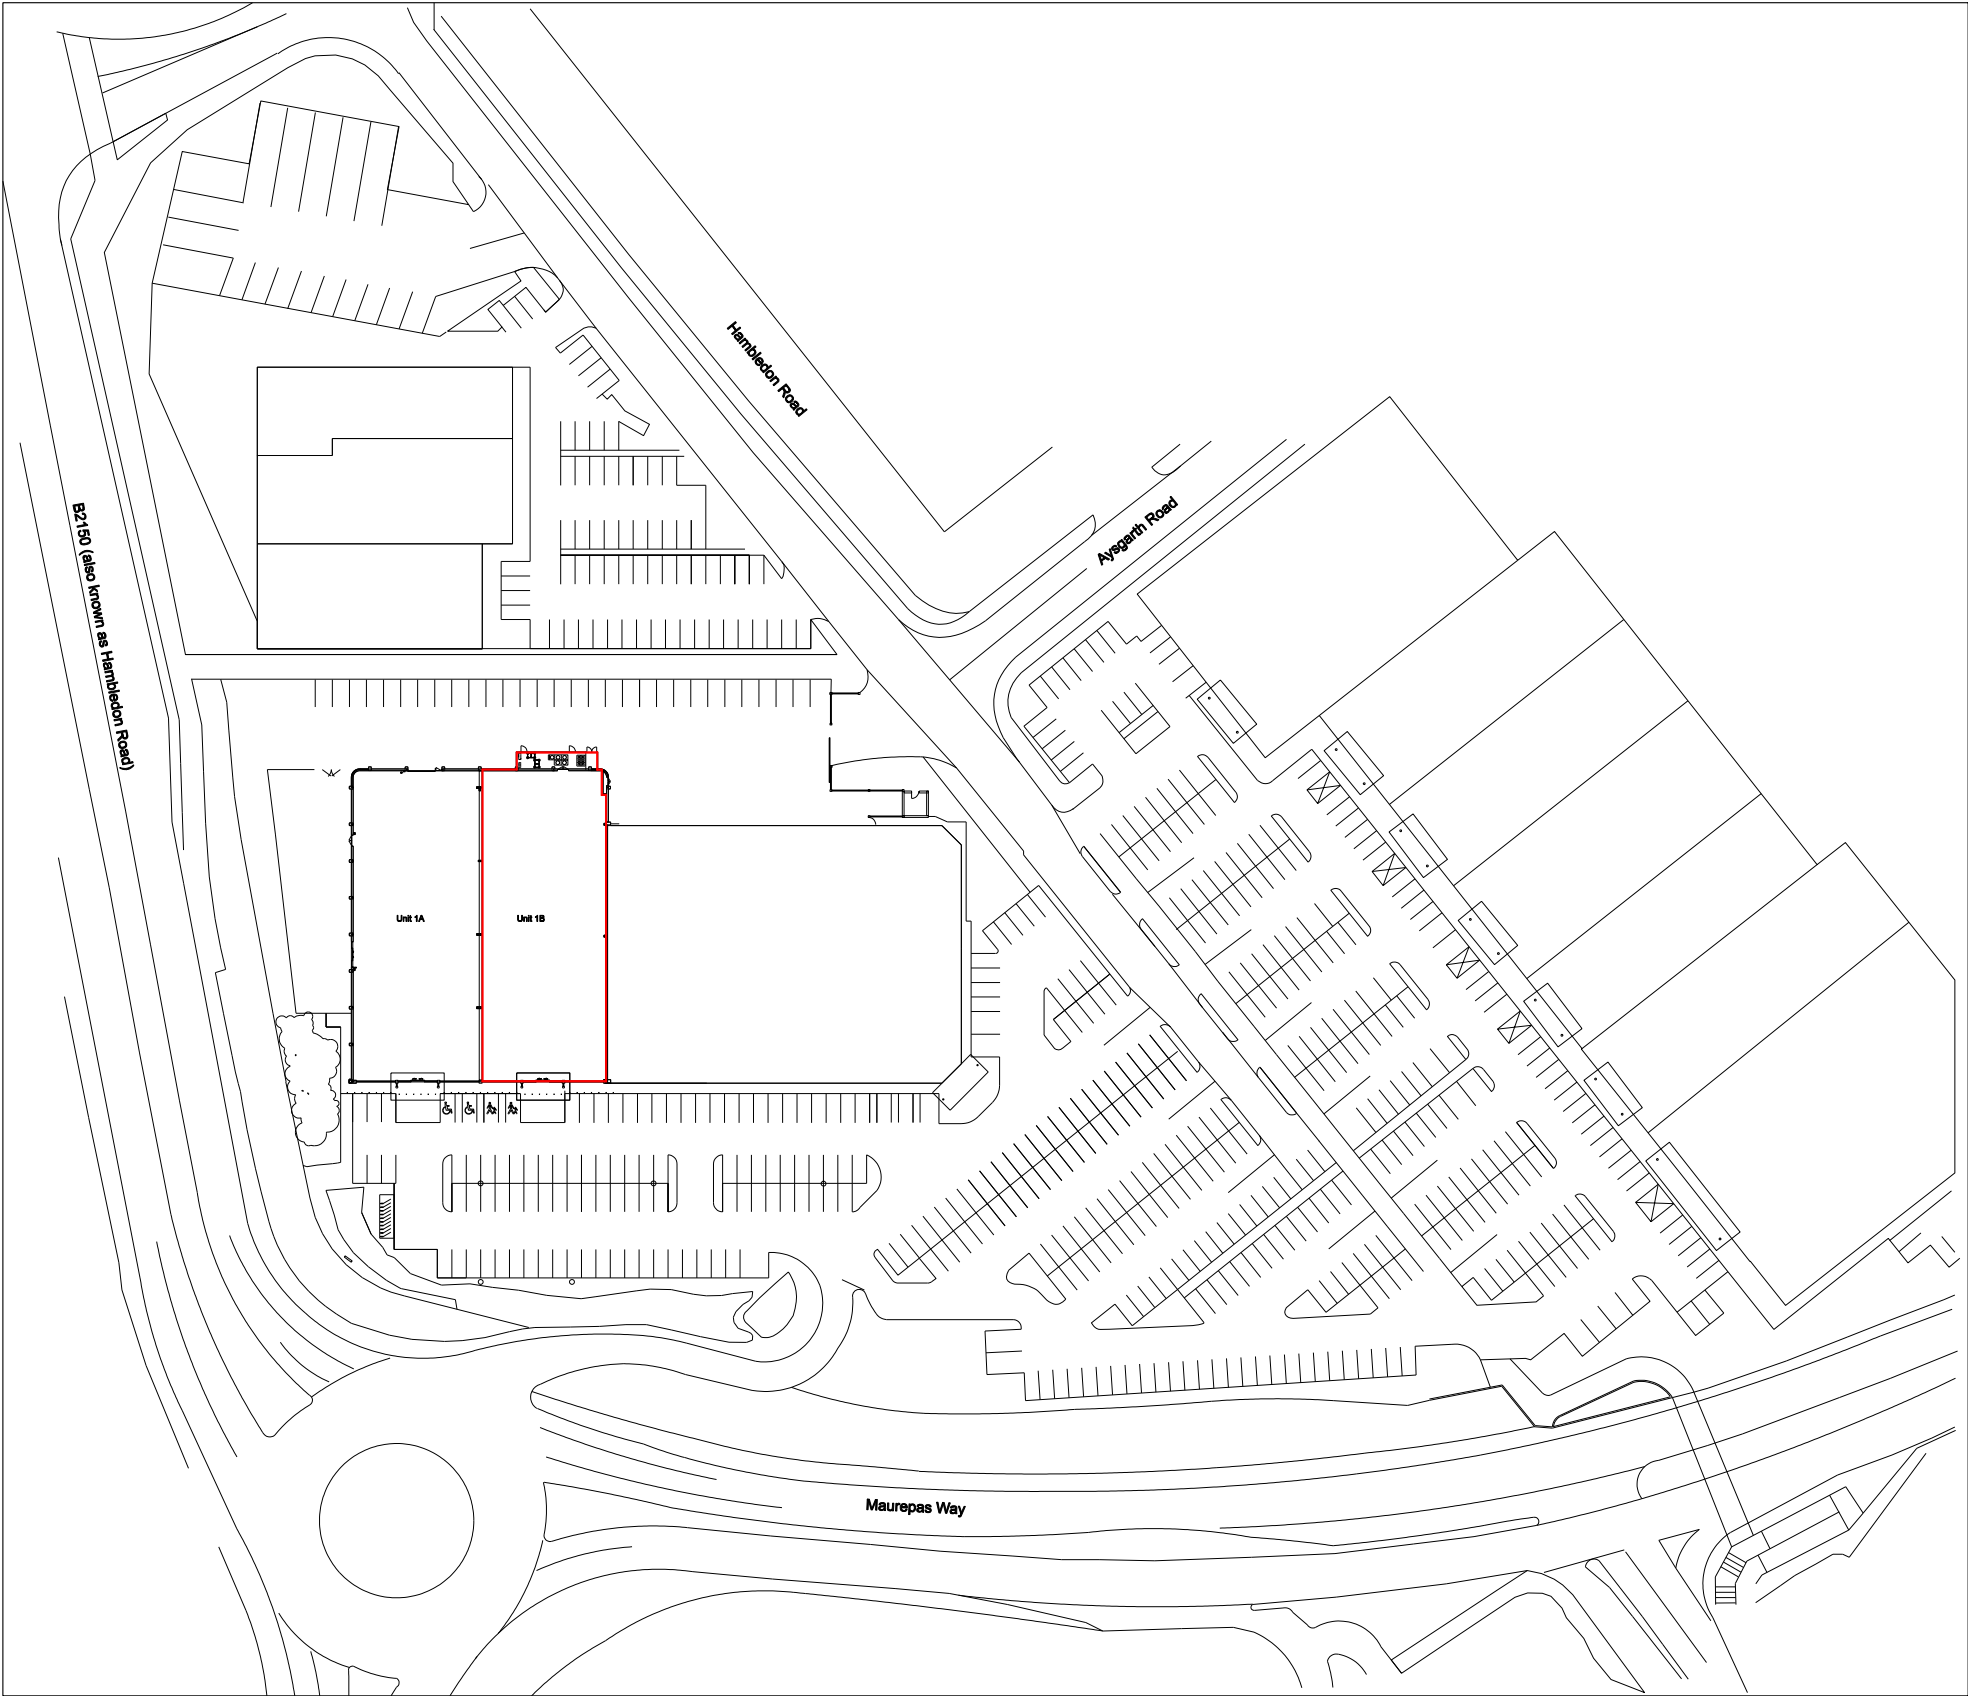

SITE LOCATION PLAN
SCALE 1:1250

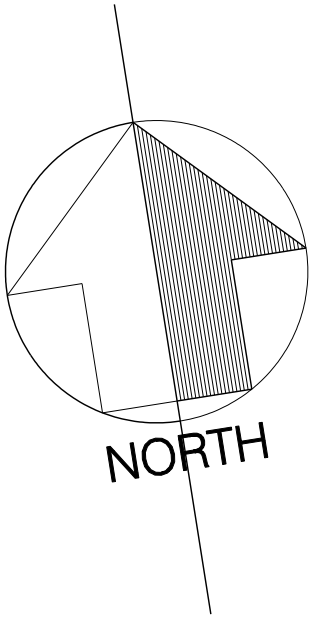

Bin store/AC plant compound -
refer to M&E drawing

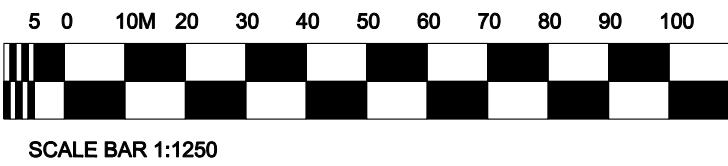

BLOCK PLAN
SCALE 1:500



DWG NO.	SHEET NO.	REV.
ICE603-WATERLOOVILLE-SP01		
PROJECT	STORE NO.	
WATERLOOVILLE		
ADDRESS		
UNIT 1B WELLINGTON RETAIL PARK, HAMBLEDON ROAD, WATERLOOVILLE. PO7 7FG		
TITLE		
BLOCK & SITE LOCATION PLAN - AC PLANT		
DATE	09.12.21	SCALE 1:500/1250 @ A2
DRAWN	RRDS	CHECKED

