
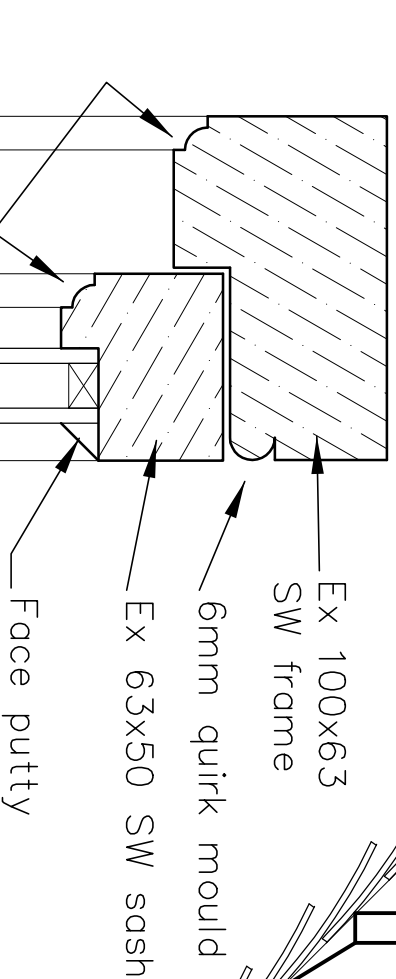


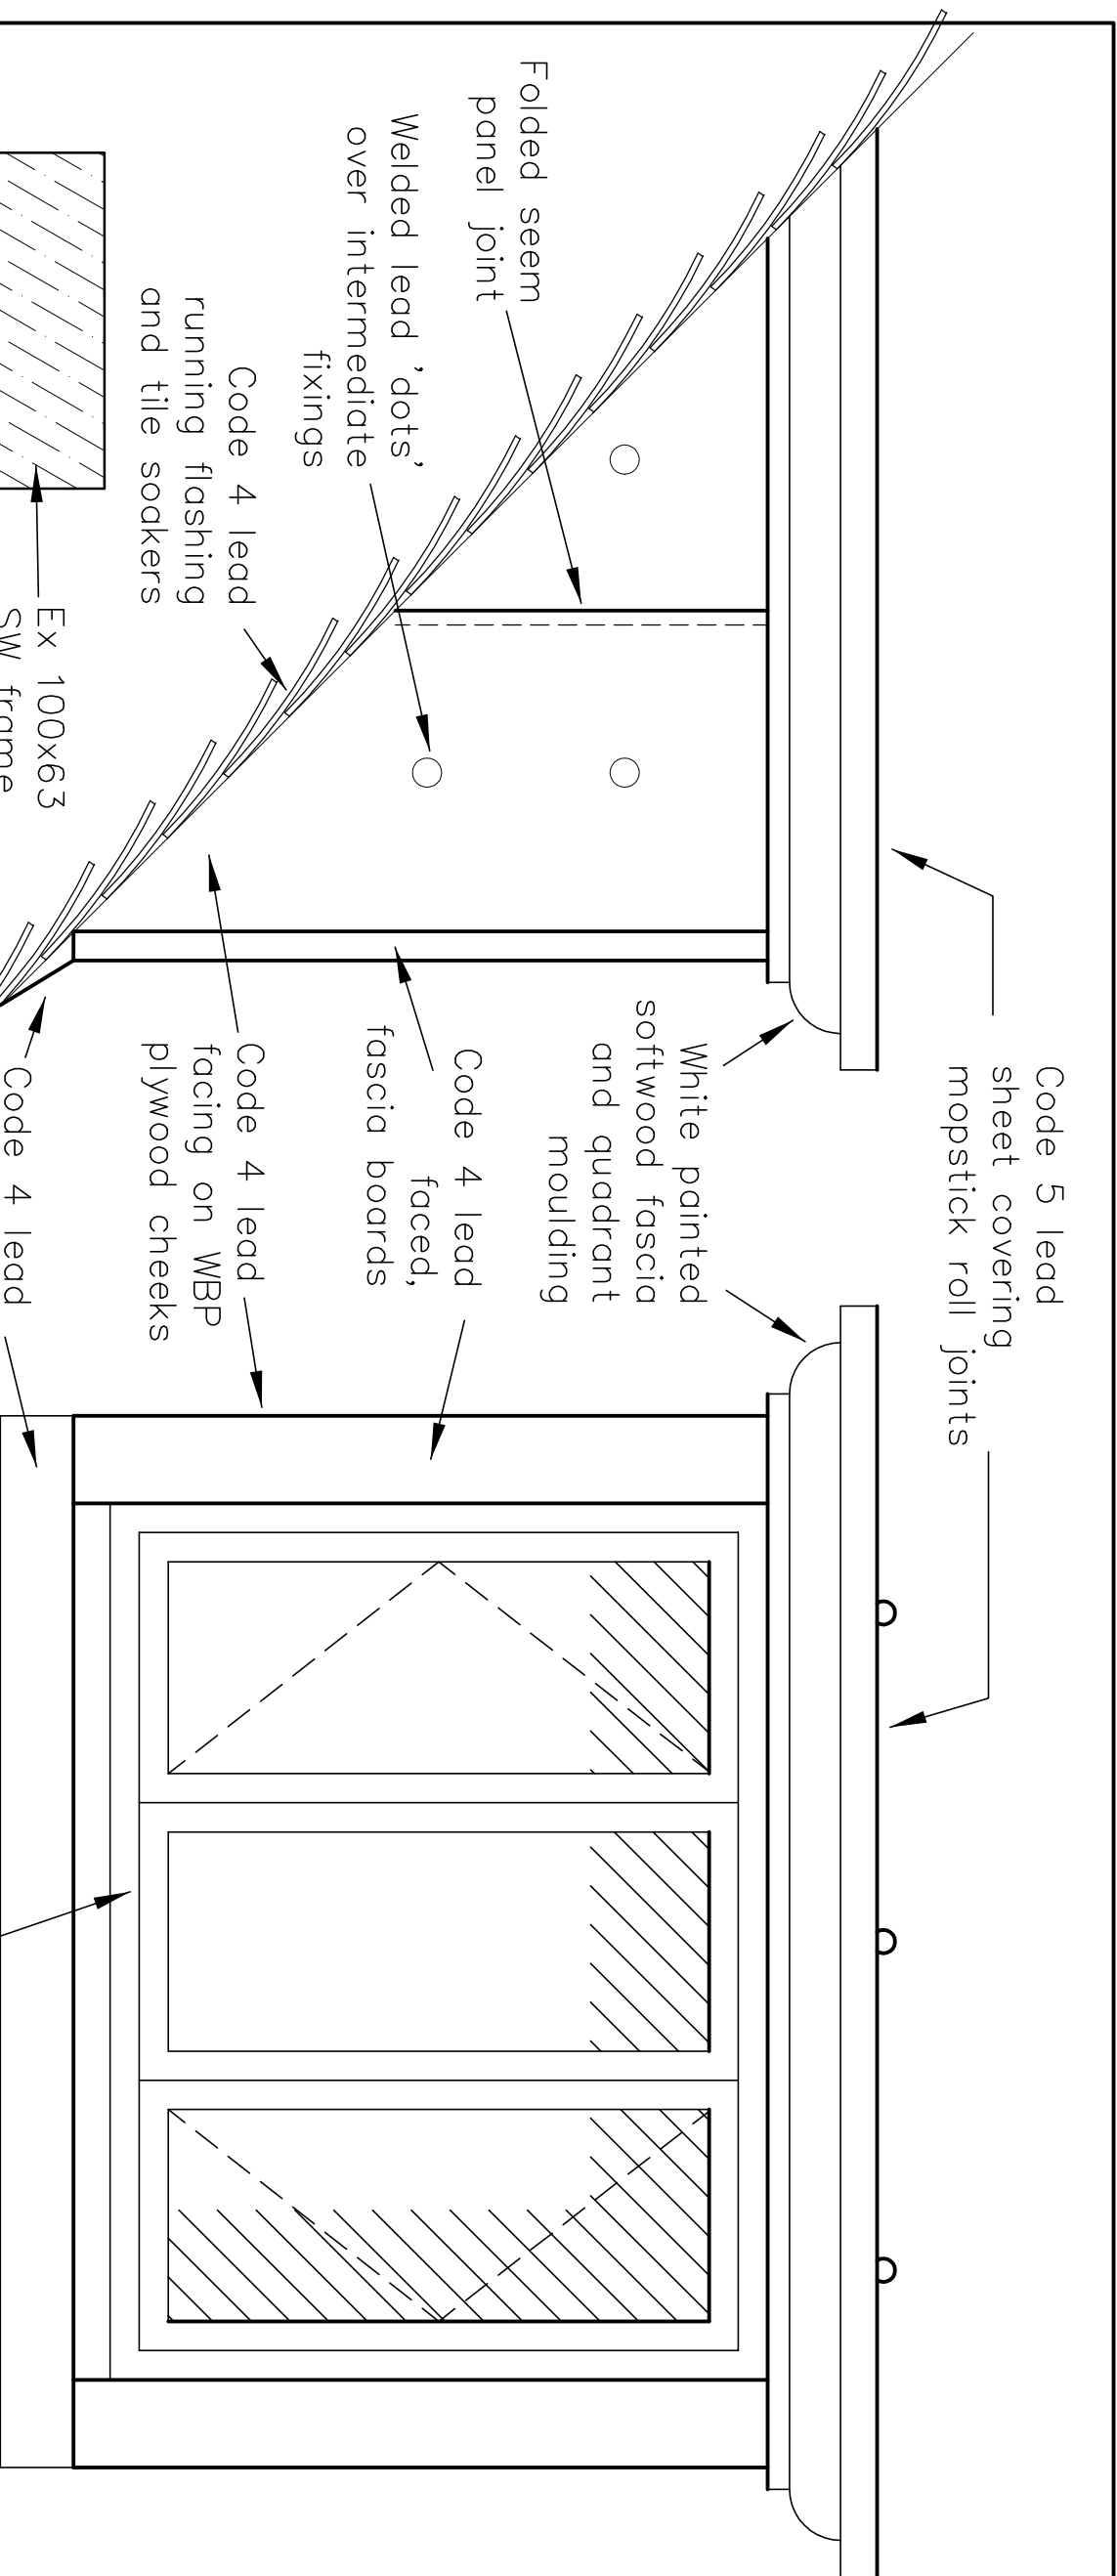

IN


OUT

o/a 20mm double
glazing envelopes

1:2 DETAIL

ELEVATIONS

1.0 METRE

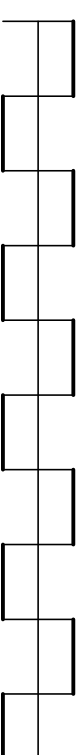

White painted
moulded softwood
frames and sashes
to detail

Davies Pharmacy
12 West Street
Havant

New Dormers #1

Martin Critchley
Chartered Architect
7 North Street
Havant, Hampshire, PO9 1PW
023 92 474 919
critchley@critchleyarchitect.co.uk

Scale A3 = 1 : 10
Drawn MHC
Date 09/10/13
Revisions
A. Lead dormer cheeks. 23/10/13
B.
C.
D.

1317-601 A